POR. S.½ OF SE¼ SEC. 23, T. 21S., R. 27E., M.D.B.& M.

TAX CODE AREA 247-17

126-001
4-000
4-026

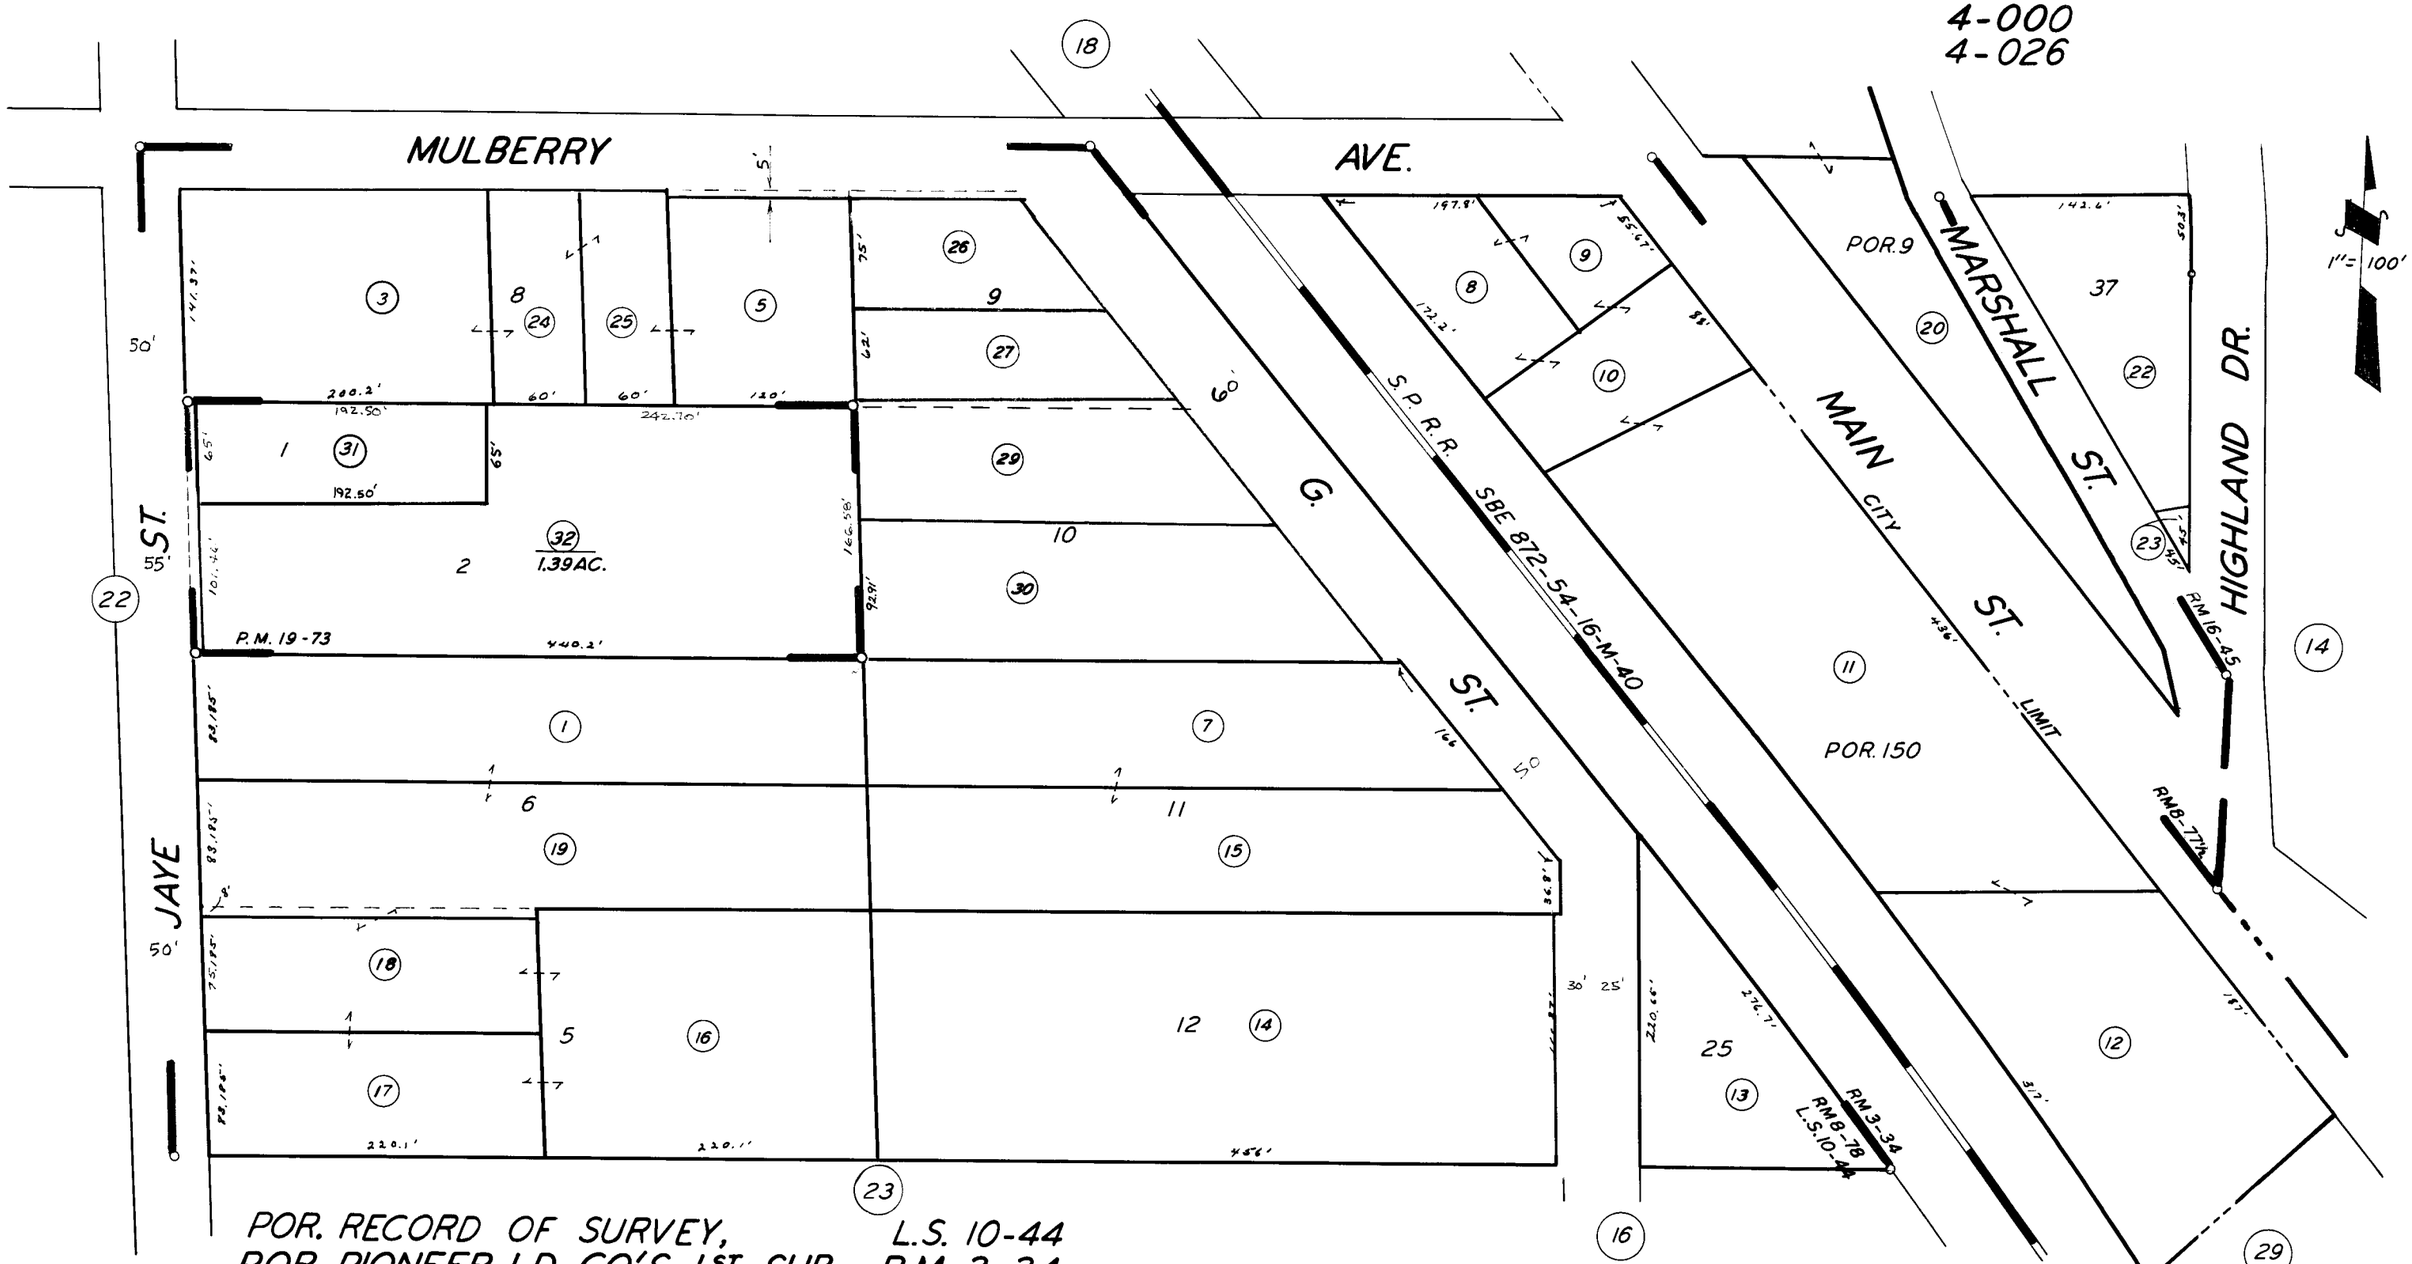

POR. RECORD OF SURVEY, L.S. 10-44
POR. PIONEER LD. CO.'S 1ST SUB. R.M. 3-34
POR. BLACHERNE TRACT R.M. 8-78
POR. SCENIC HEIGHTS R.M. 8-77½
POR. GRAND VIEW TRACT R.M. 16-45
PARCEL MAP 1872, P.M. 19-73

CITY OF PORTERVILLE

ASSESSOR'S MAPS BK. 247, PG. 17.

COUNTY OF TULARE, CALIF.

NOTE - ASSESSOR'S BLOCK NUMBERS SHOWN IN ELLIPSES
ASSESSOR'S PARCEL NUMBERS SHOWN IN CIRCLES