DISCLAIMER

THIS MAP WAS PREPARED FOR LOCAL PROPERTY ASSESSMENT PURPOSES ONLY. THE PARCELS SHOWN HEREON MAY NOT COMPLY WITH STATE AND LOCAL SUBDIVISION ORDINANCES. NO LIABILITY IS ASSUMED FOR THE USE OF THE INFORMATION HEREON.

REVISED: 05/26/2010
REASON: 2008-0054653
CAD TECH: CBT

POR. S.½ OF SE¼ SEC. 23, T. 21S., R. 27E., M.D.B.&M.

TAX CODE AREA
126-001
004-000
004-026

247-17

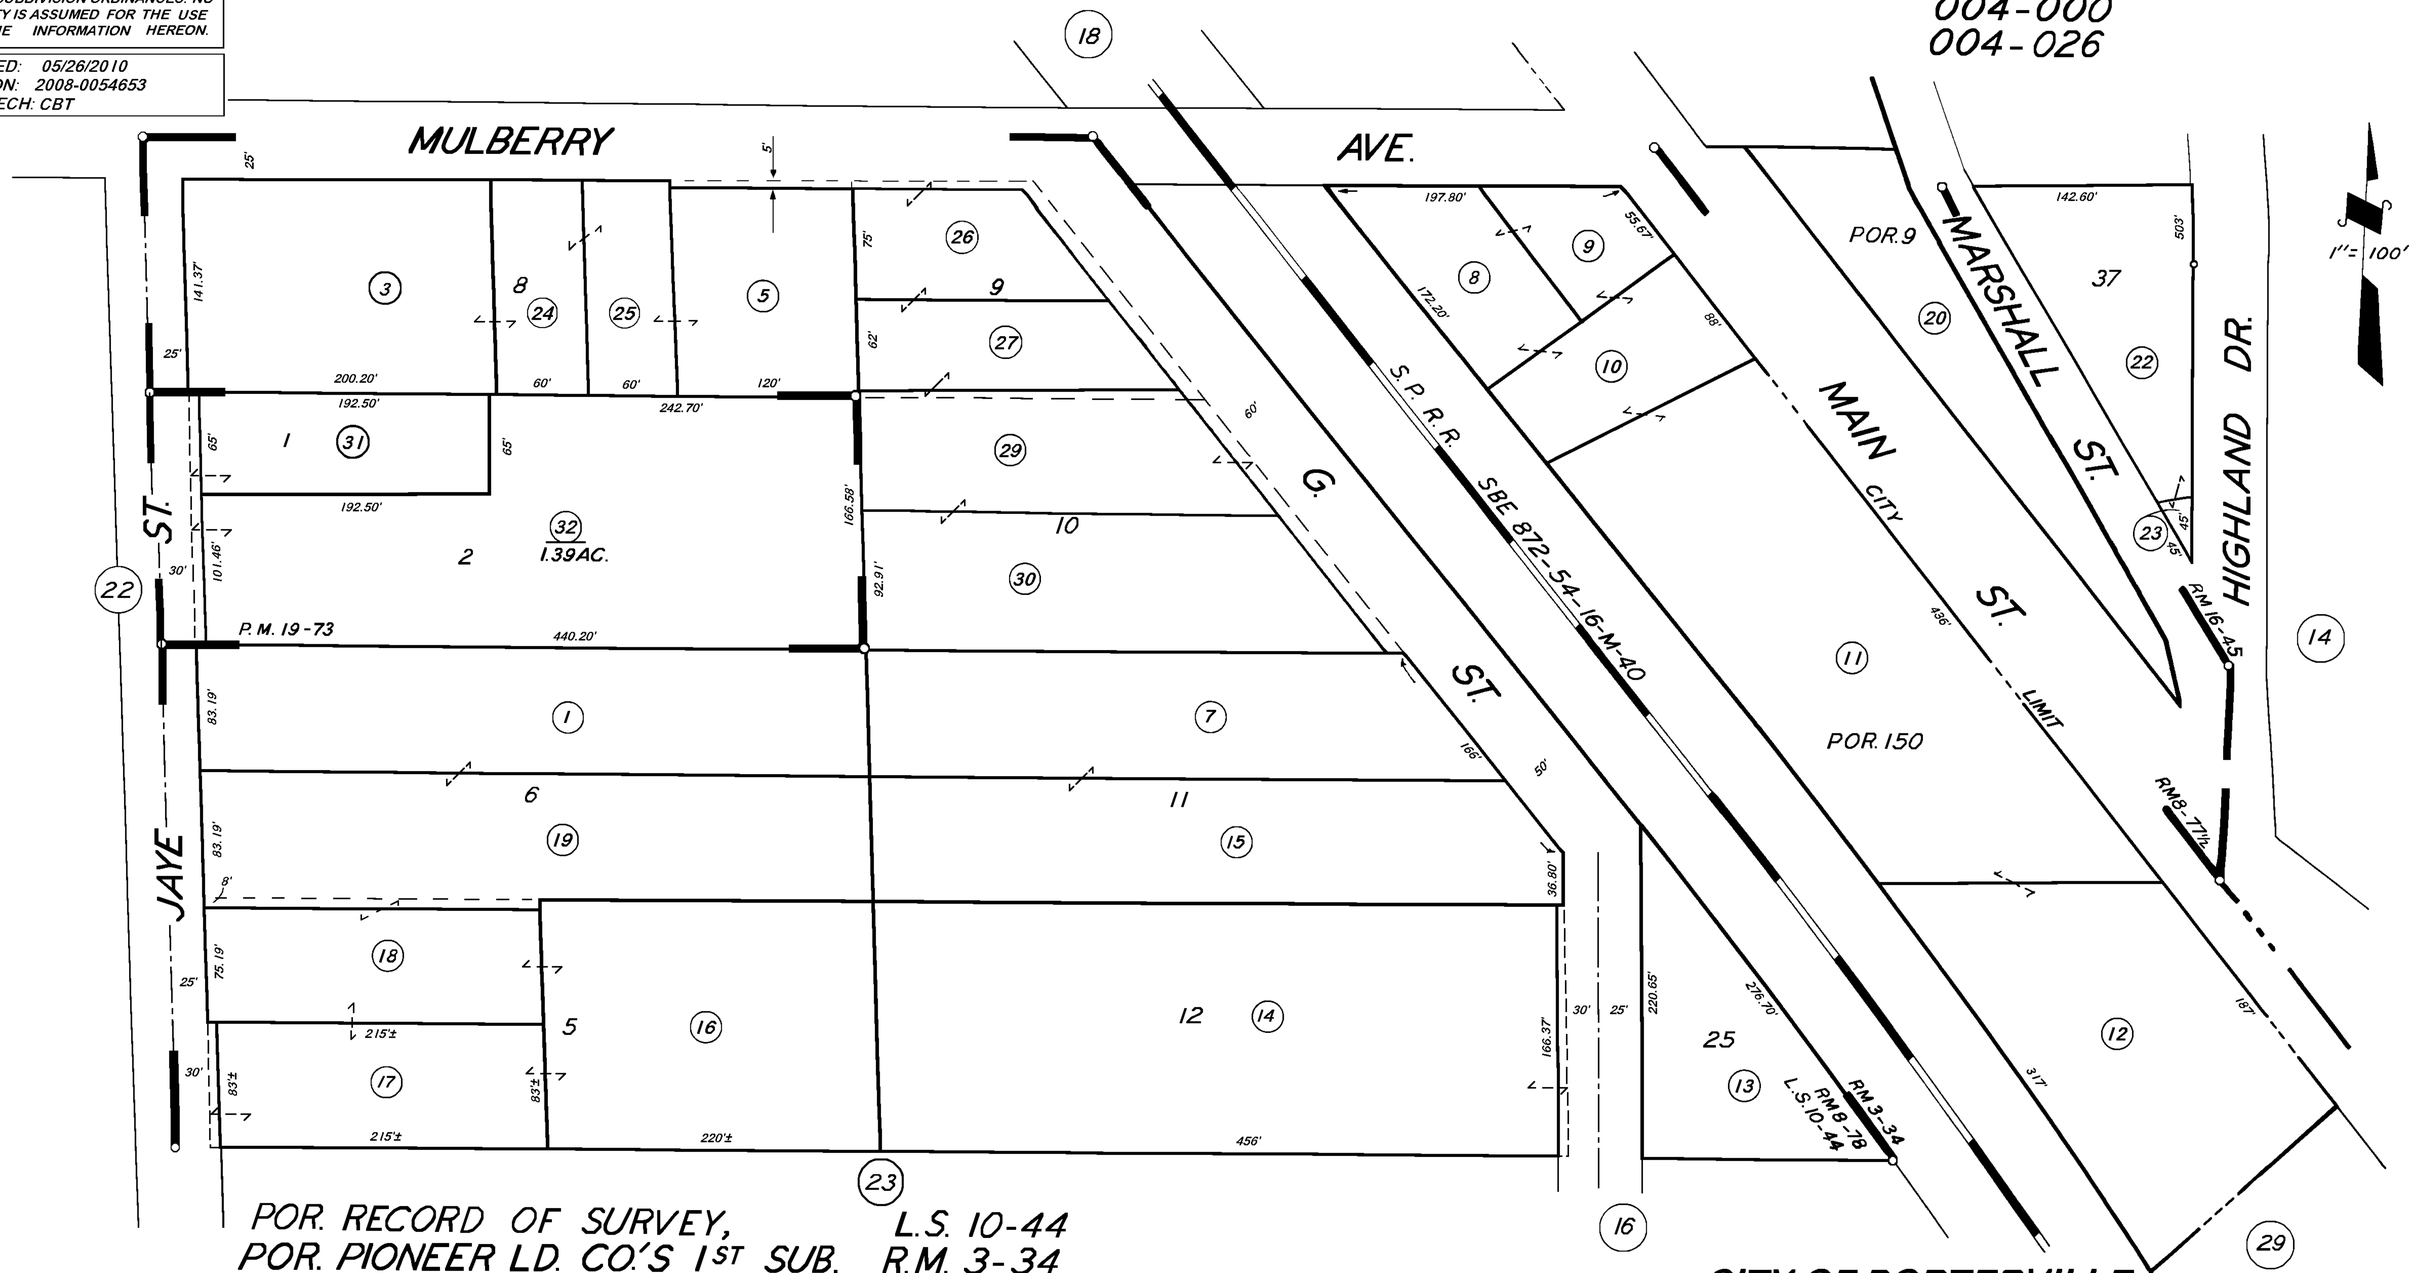

POR. RECORD OF SURVEY, L.S. 10-44
POR. PIONEER LD. CO.'S 1ST SUB. R.M. 3-34
POR. BLACHERNE TRACT R.M. 8-78
POR. SCENIC HEIGHTS R.M. 8-77½
POR. GRAND VIEW TRACT R.M. 16-45
PARCEL MAP NO. 1872, P.M. 19-73

NOTE — ASSESSOR'S BLOCK NUMBERS SHOWN IN ELLIPSES
ASSESSOR'S PARCEL NUMBERS SHOWN IN CIRCLES

CITY OF PORTERVILLE

ASSESSOR'S MAPS BK. 247, PG. 17.

COUNTY OF TULARE, CALIF.