NLY. POR. OF SE 1/4 SEC. 23, T.21S., R.27E., M.D.B.&M.

TAX CODE AREA
126-001
4-000
4-026

247-19

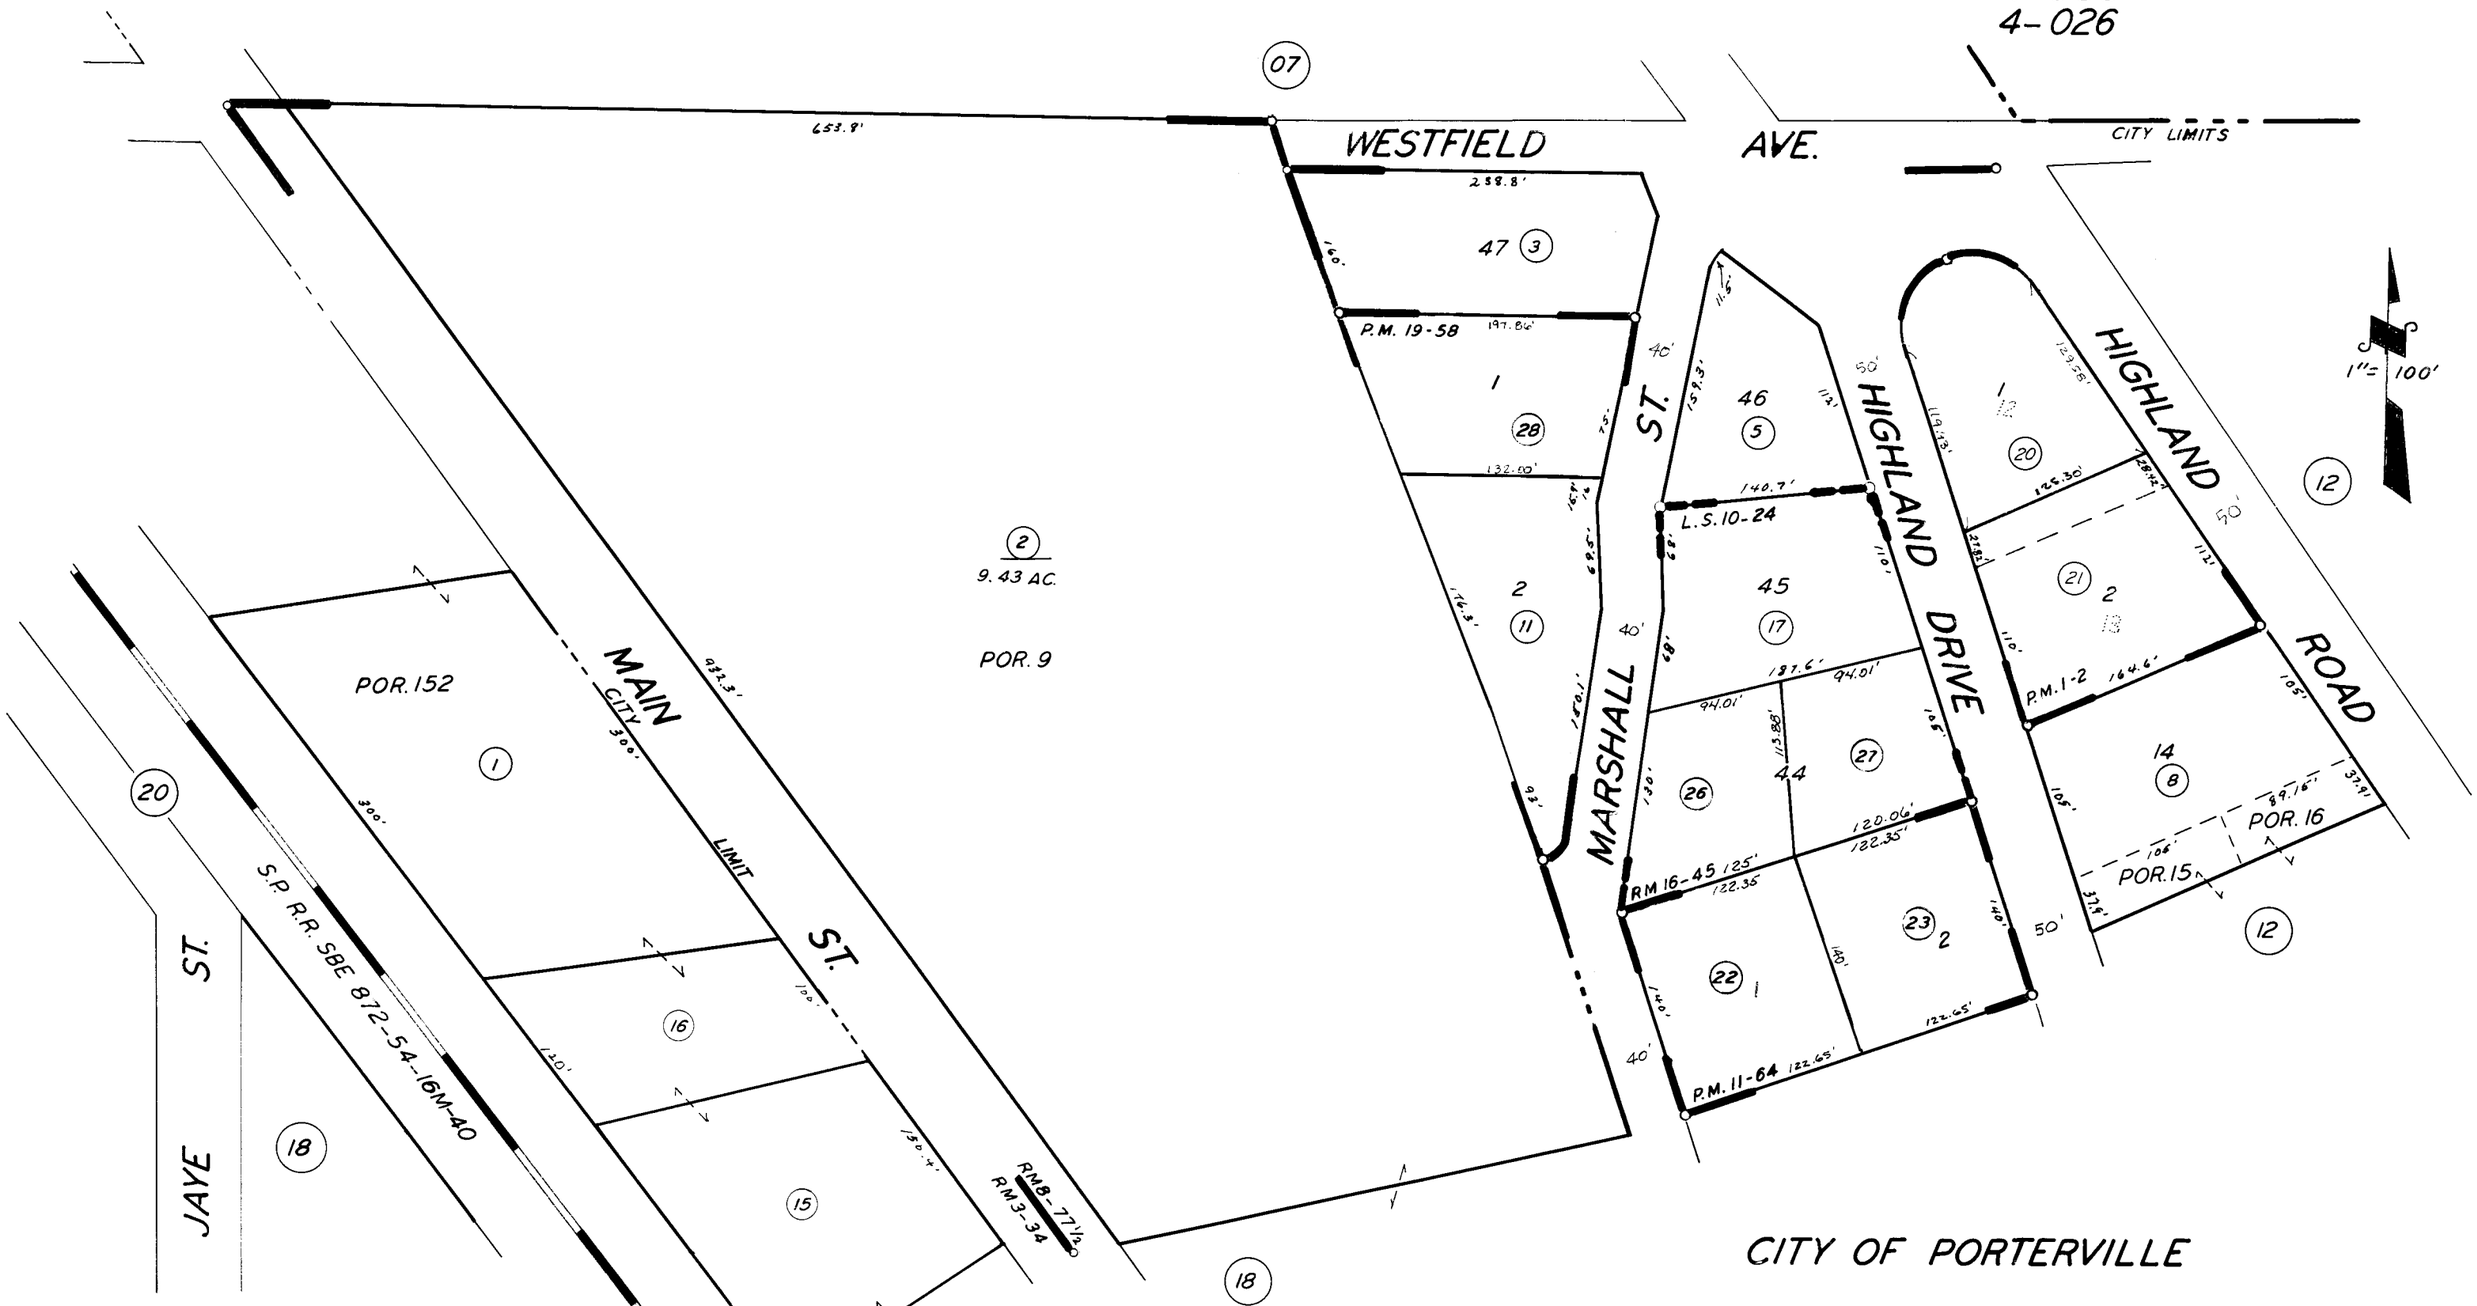

RECORD OF SURVEY, L.S. 10-24
POR. PIONEER LD. CO. 1st. SUB., R.M. 3-34
POR. SCENIC HEIGHTS, R.M. 8-77 1/2
POR. GRAND VIEW TRACT, R.M. 16-45
PARCEL MAP 2, P.M. 1-2
PARCEL MAP 1063, P.M. 11-64
PARCEL MAP 1857, P.M. 19-58

4-11-63 IN

CITY OF PORTERVILLE

ASSESSOR'S MAPS BK. 247, PG. 19

COUNTY OF TULARE, CALIF.

NOTE ASSESSOR'S BLOCK NUMBERS SHOWN IN ELLIPSES
ASSESSOR'S PARCEL NUMBERS SHOWN IN CIRCLES