DISCLAIMER

THIS MAP WAS PREPARED FOR LOCAL PROPERTY ASSESSMENT PURPOSES ONLY. THE PARCELS SHOWN HEREON MAY NOT COMPLY WITH STATE AND LOCAL SUBDIVISION ORDINANCES. NO LIABILITY IS ASSUMED FOR THE USE OF THE INFORMATION HEREON.

REVISED: 04/28/2011
REASON: TRAC CHANGE ONLY
CAD TECH: KMS

POR. N.½ OF S.½ SEC. 23, T. 21 S., R. 27 E., M.D.B.& M.

TAX CODE AREA
004-026
004-154
126-001

247-20

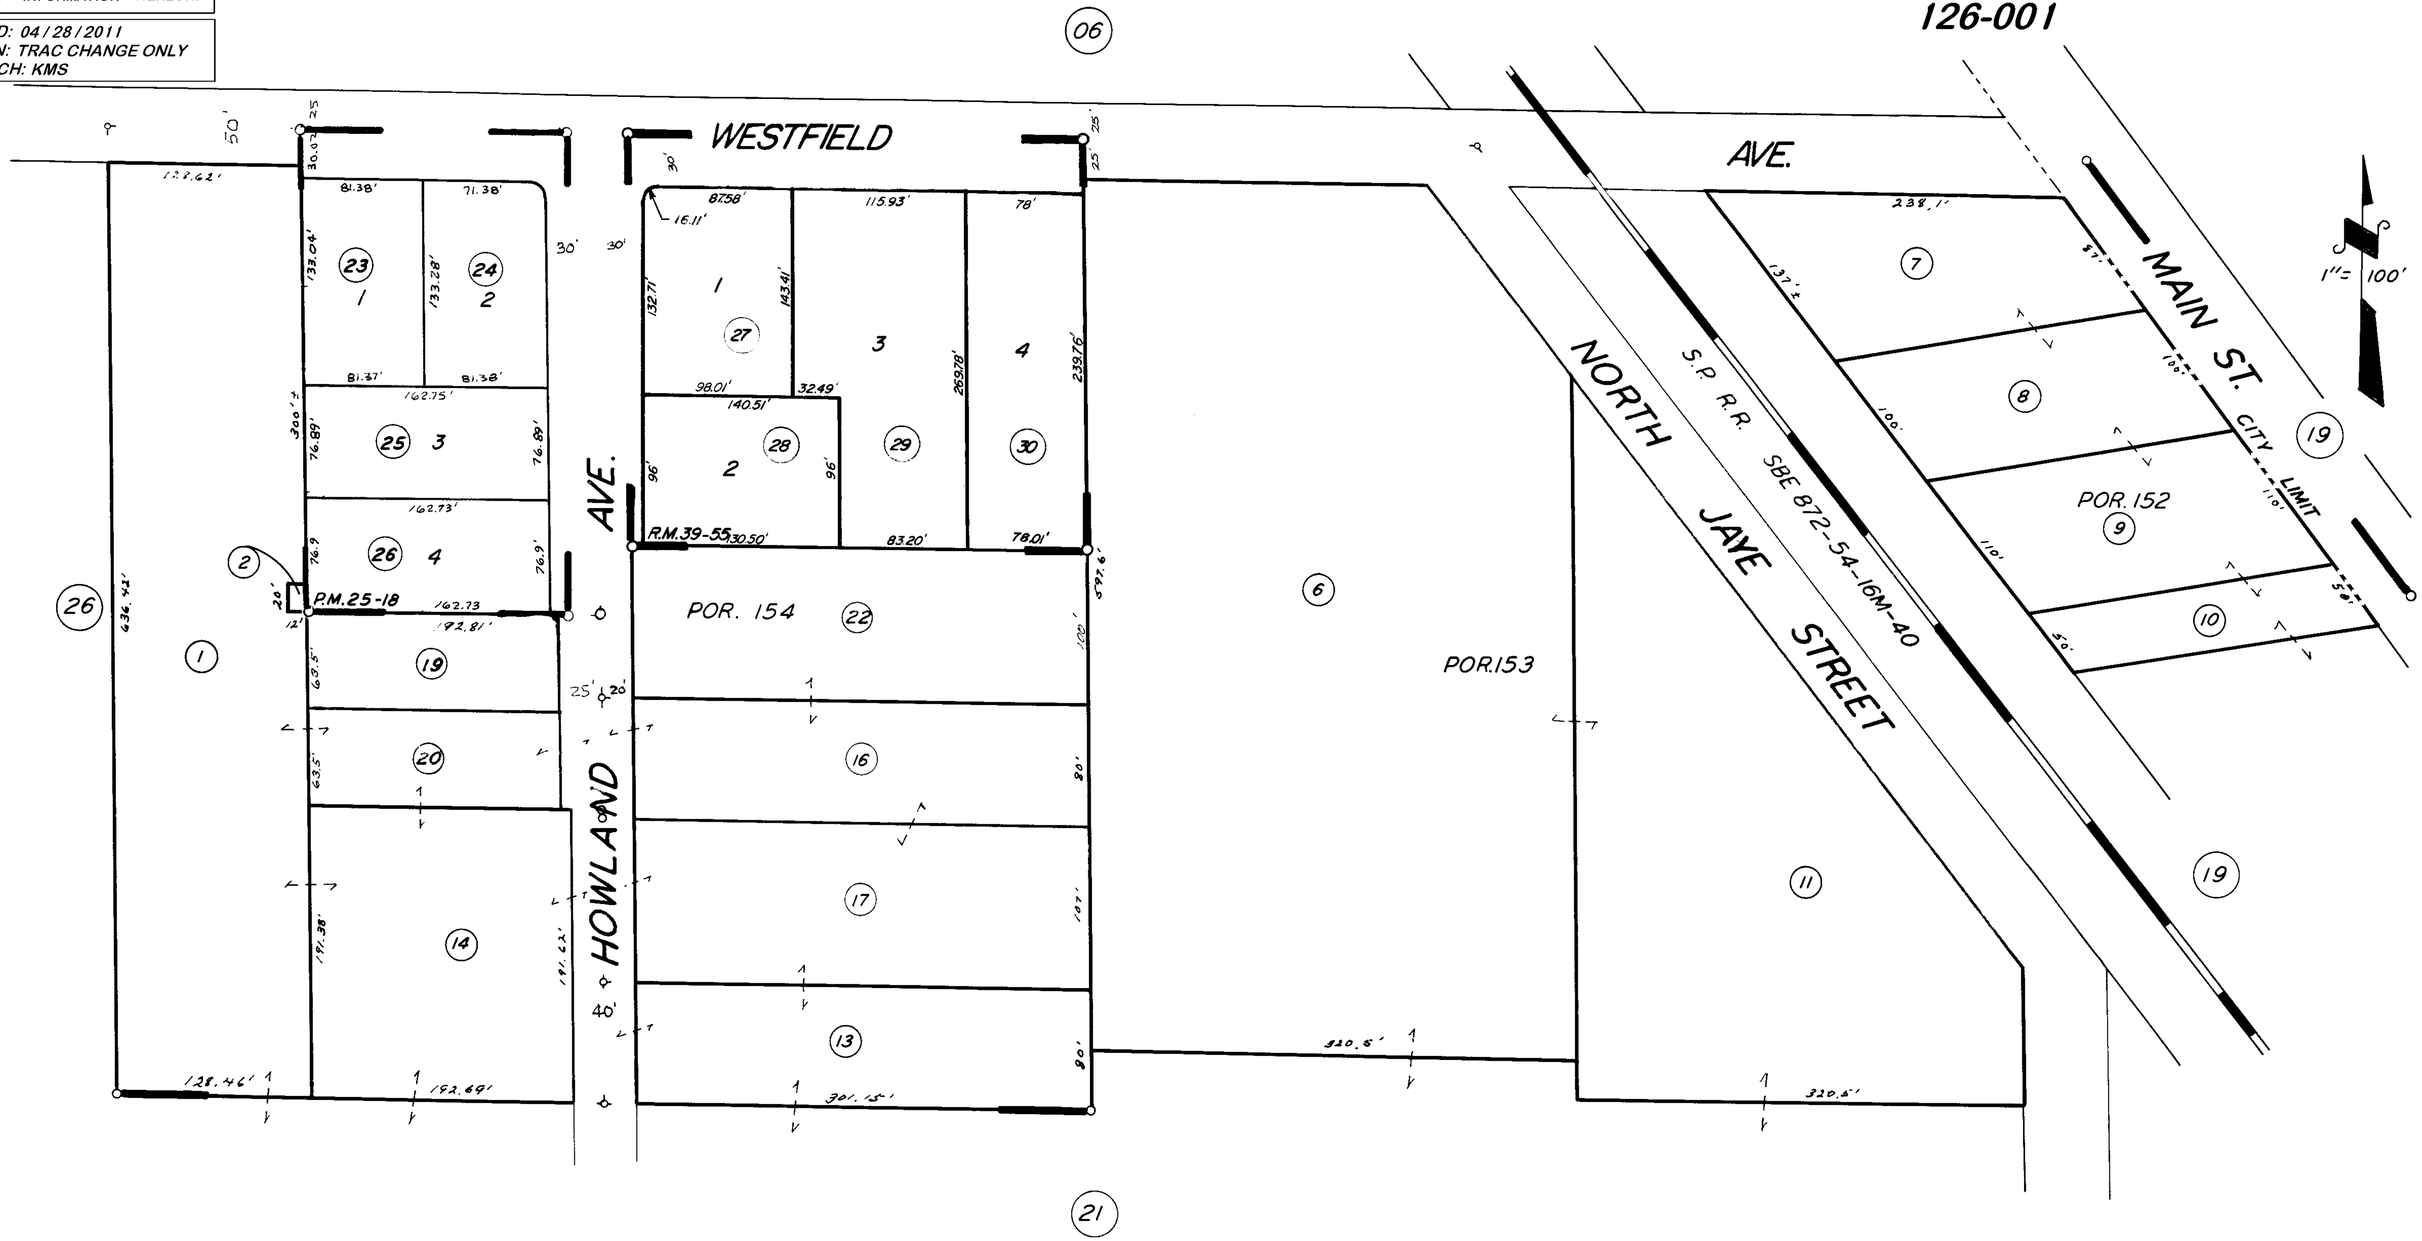

POR. PIONEER L.D. CO.'S 1ST SUB. R.M. 3-34
PARCEL MAP 2417, P.M. 25-18
PARCEL MAP 3852, P.M. 39-55

ASSESSOR'S MAPS BK. 247, PG. 20.
COUNTY OF TULARE, CALIF.

NOTE -- ASSESSOR'S BLOCK NUMBERS SHOWN IN ELLIPSES
ASSESSOR'S PARCEL NUMBERS SHOWN IN CIRCLES