N1/2 OF SE1/4 OF SW1/4 SEC.23, T.21S., R.27E., M.D.B.&M.

Tax Area Codes 247–22
004–130
126–001

DISCLAIMER

THIS MAP WAS PREPARED FOR LOCAL PROPERTY ASSESSMENT PURPOSES ONLY AND THE PARCELS SHOWN HEREON MAY NOT COMPLY WITH STATE AND LOCAL SUBDIVISION ORDINANCES, AND NO LIABILITY IS ASSUMED FOR THE USE OF THE INFORMATION SHOWN HEREON.

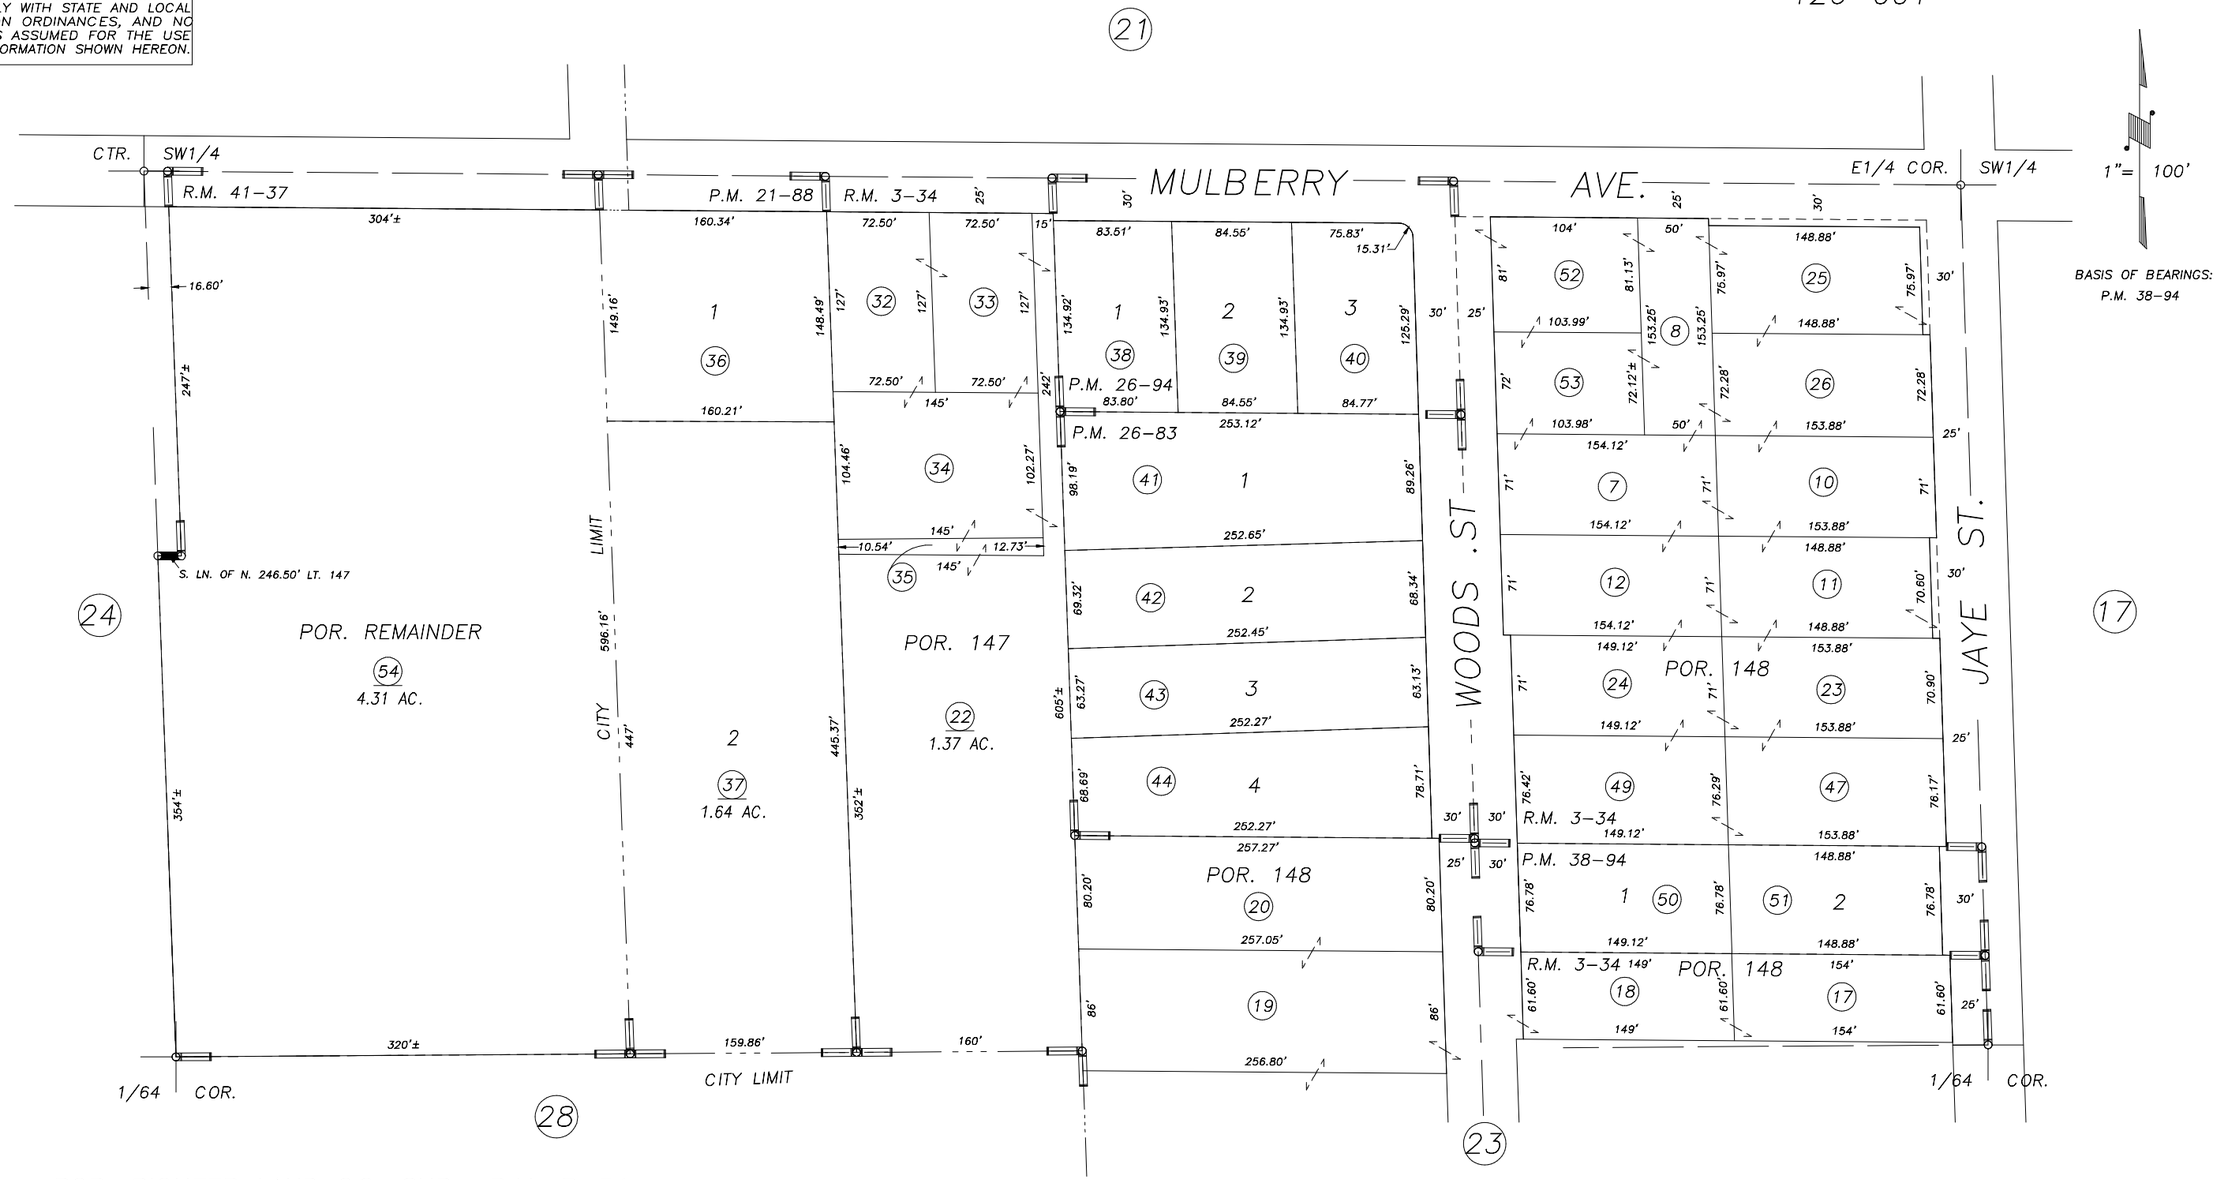

POR. PIONEER LAND CO. SUB., R.M. 3–34
PARCEL MAP 2087, P.M. 21–88
PARCEL MAP 2582, P.M. 26–83
PARCEL MAP 2593, P.M. 26–94
PARCEL MAP 3791, P.M. 38–94
POR. SUNRISE VILLA PHASE ONE, R.M. 41–37

VICINITY OF PORTERVILLE
ASSESSOR'S MAPS BK.247 , PG.22
COUNTY OF TULARE, CALIFORNIA, U.S.A.

NOTE: Assessor's Parcel Numbers Shown in Circles (1)
Assessor's Block Numbers Shown in Elipses (123)

REVISION	DATE	TECH
2005–0050446	10/14/2005	JRS