POR. S 1/2 OF SW 1/4 SEC. 23, T.21S., R.27E., M.D.B.&M.

TAX CODE AREA 4-000

247-27

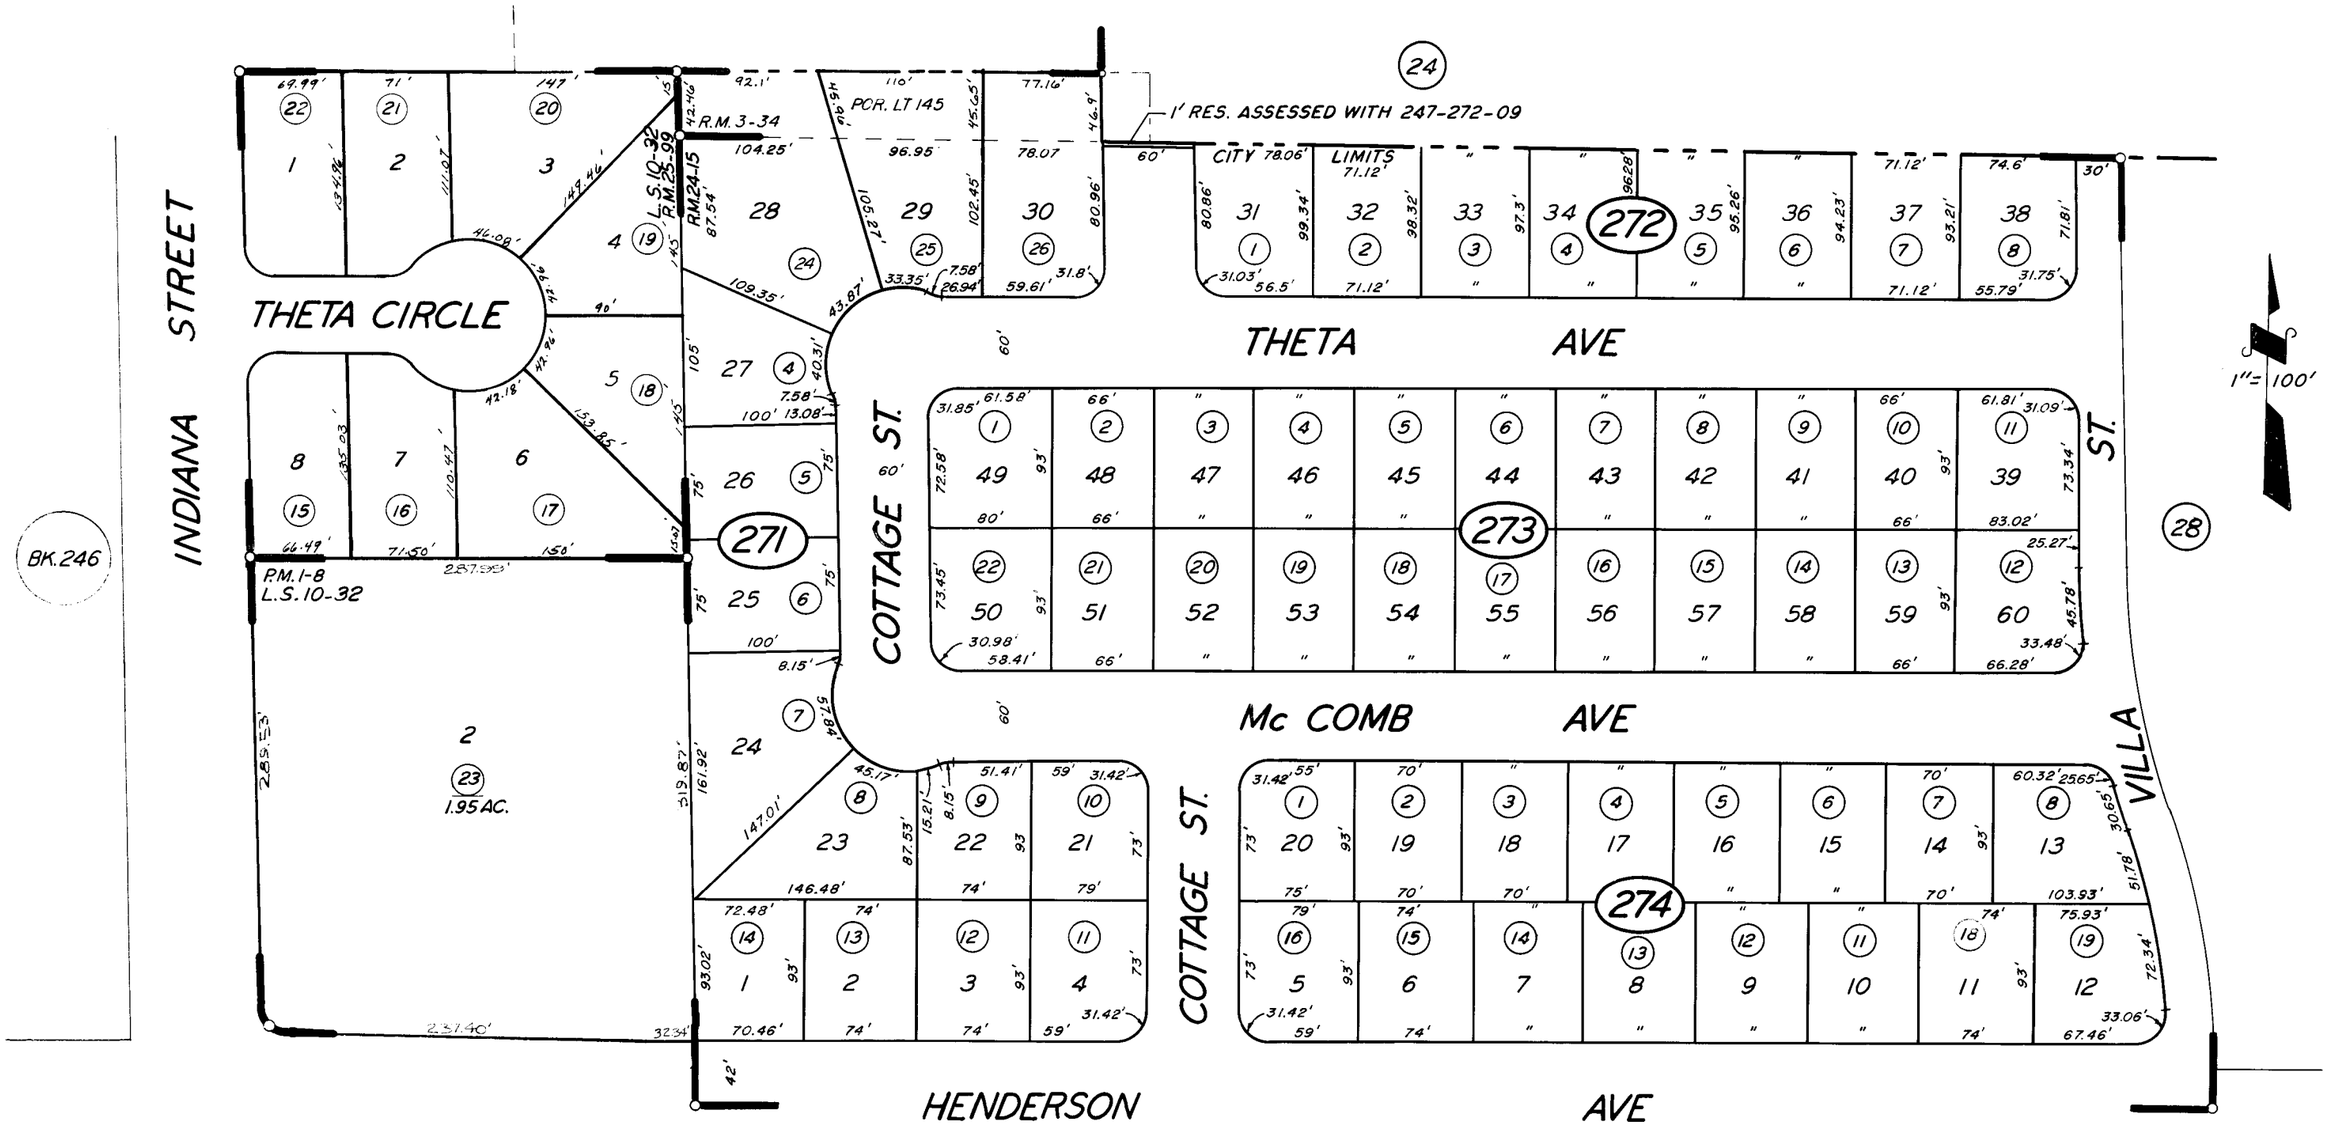

RECORD OF SURVEY L.S. 10-32
PARCEL MAP 8 P.M. 1-8
WALNUT GARDENS R.M. 24-15
VILLA VALENCIA R.M. 25-99
POR. PIONEER LAND CO'S. 1 SUB. R.M. 3-34

CITY OF PORTERVILLE
ASSESSOR'S MAPS BK. 247, PG. 27
COUNTY OF TULARE, CALIF.

NOTE -- ASSESSOR'S BLOCK NUMBERS SHOWN IN ELLIPSES
ASSESSOR'S PARCEL NUMBERS SHOWN IN CIRCLES