DISCLAIMER

THIS MAP WAS PREPARED FOR LOCAL PROPERTY ASSESSMENT PURPOSES ONLY AND THE PARCELS SHOWN HEREON MAY NOT COMPLY WITH STATE AND LOCAL SUBDIVISION ORDINANCES, AND NO LIABILITY IS ASSUMED FOR THE USE OF THE INFORMATION SHOWN HEREON.

POR. NW1/4 SEC.23, T.21S., R.27E., M.D.B.&M.

Tax Area Codes 247–30
004–150
126–001

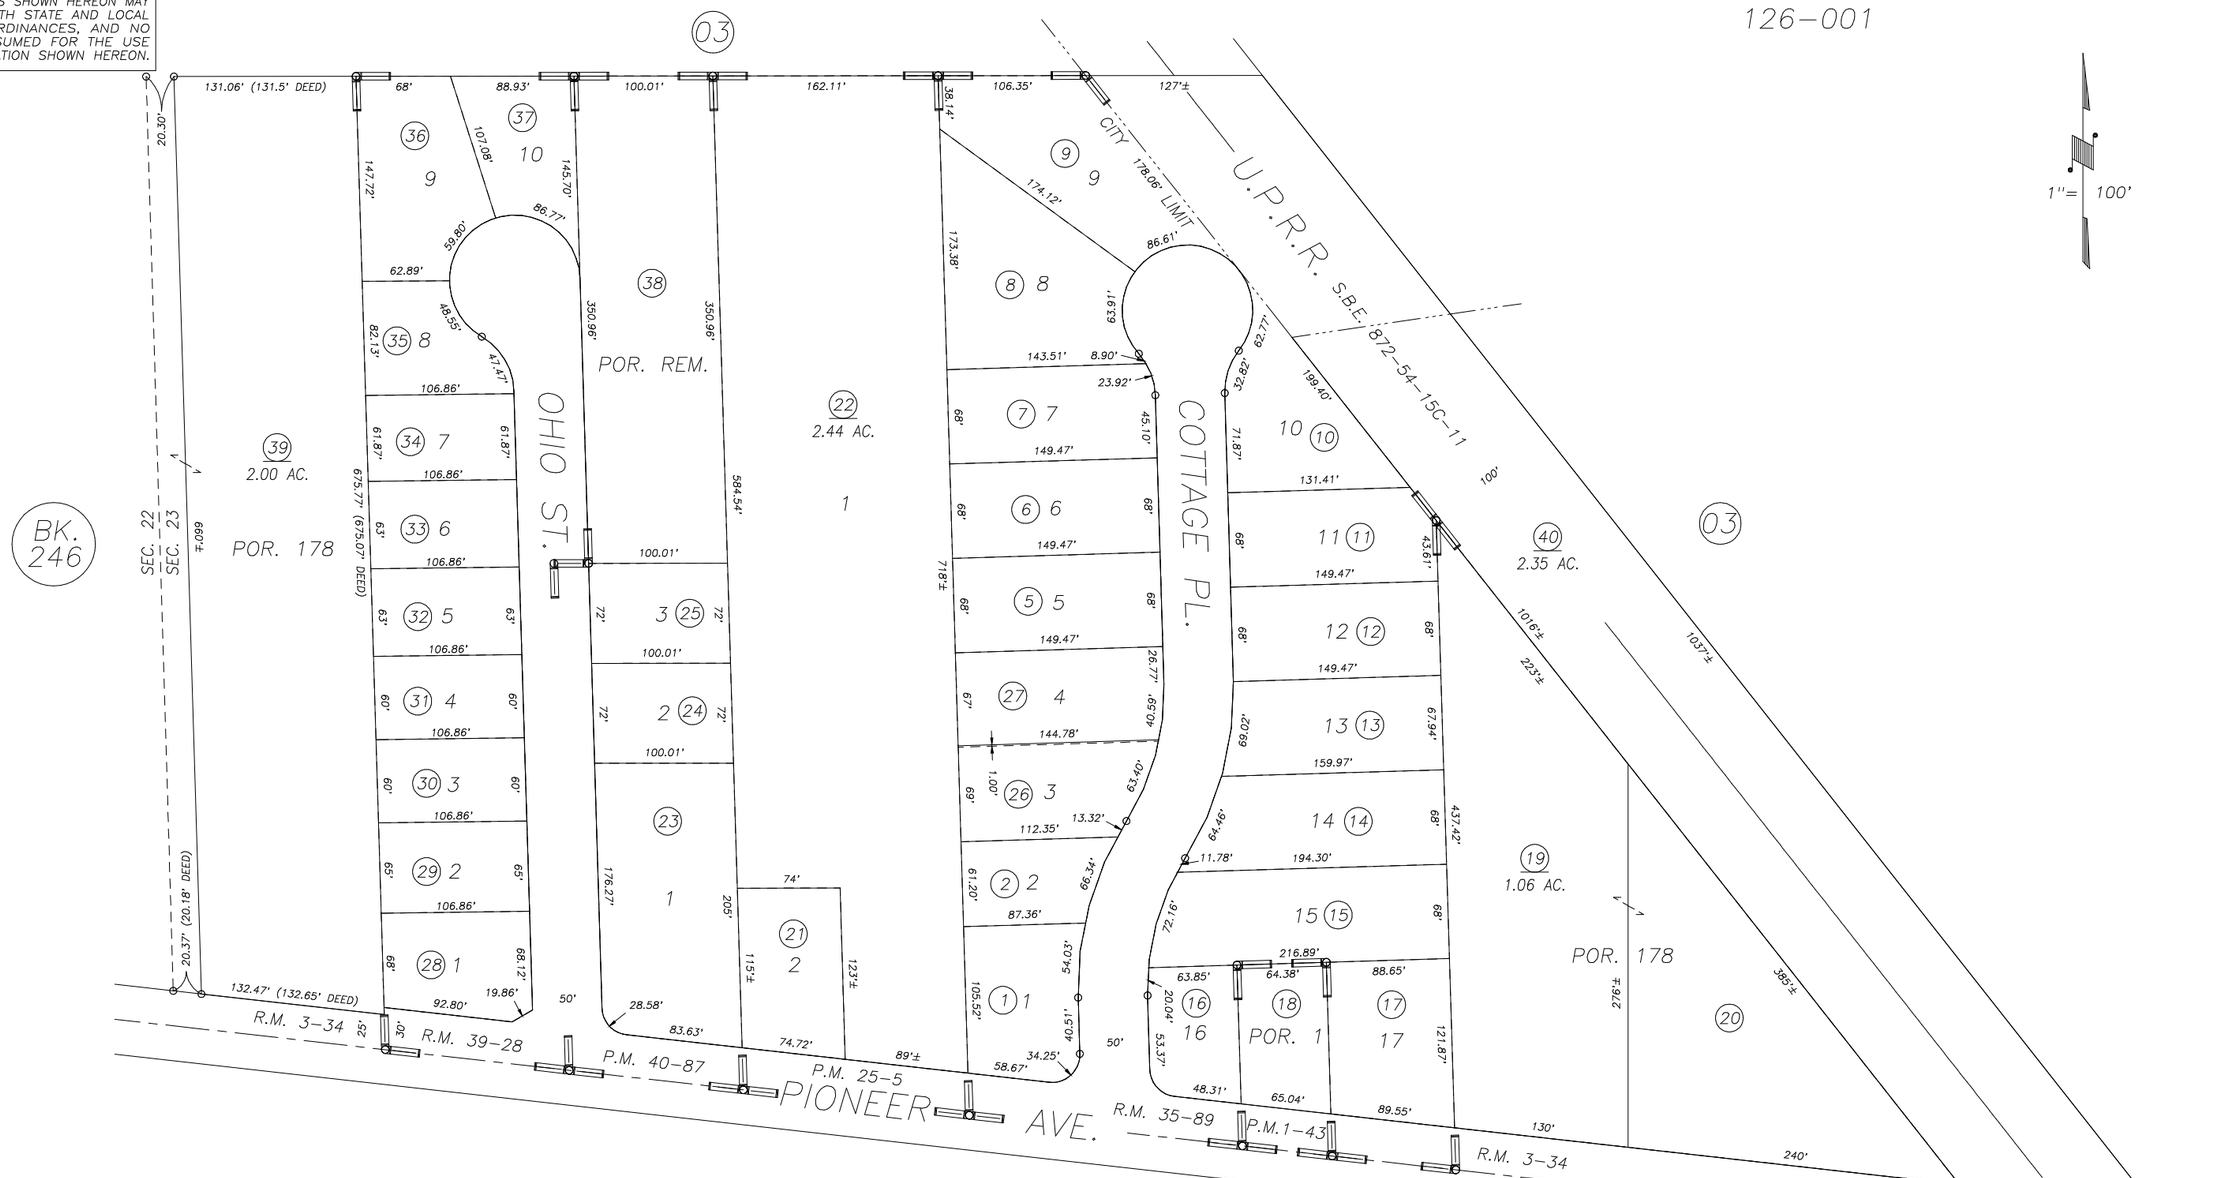

POR. PIONEER LAND COMPANY'S FIRST SUB., R.M. 3–34
PIONEER COVE, R.M. 35–89
PARCEL MAP 43, P.M. 1–43
PARCEL MAP 2404, P.M. 25–5
PARCEL MAP 3983, P.M. 40–87
OHIO NORTH, R.M. 39–28

CITY OF PORTERVILLE
ASSESSOR'S MAPS BK. 247 , PG. 30
COUNTY OF TULARE, CALIFORNIA, U.S.A.

NOTE: Assessor's Parcel Numbers Shown in Circles (1)
Assessor's Block Numbers Shown in Elipses (123)

REVISION	DATE	TECH
TRAC CHANGE ONLY	04/28/2011	KMS