DISCLAIMER

THIS MAP WAS PREPARED FOR LOCAL PROPERTY ASSESSMENT PURPOSES ONLY AND THE PARCELS SHOWN HEREON MAY NOT COMPLY WITH STATE AND LOCAL SUBDIVISION ORDINANCES, AND NO LIABILITY IS ASSUMED FOR THE USE OF THE INFORMATION SHOWN HEREON.

S1/2 OF SW1/4 OF SW1/4 SEC.24, T.21S., R.27E., M.D.B.&M.

Tax Area Code 248–03
004–000
004–122

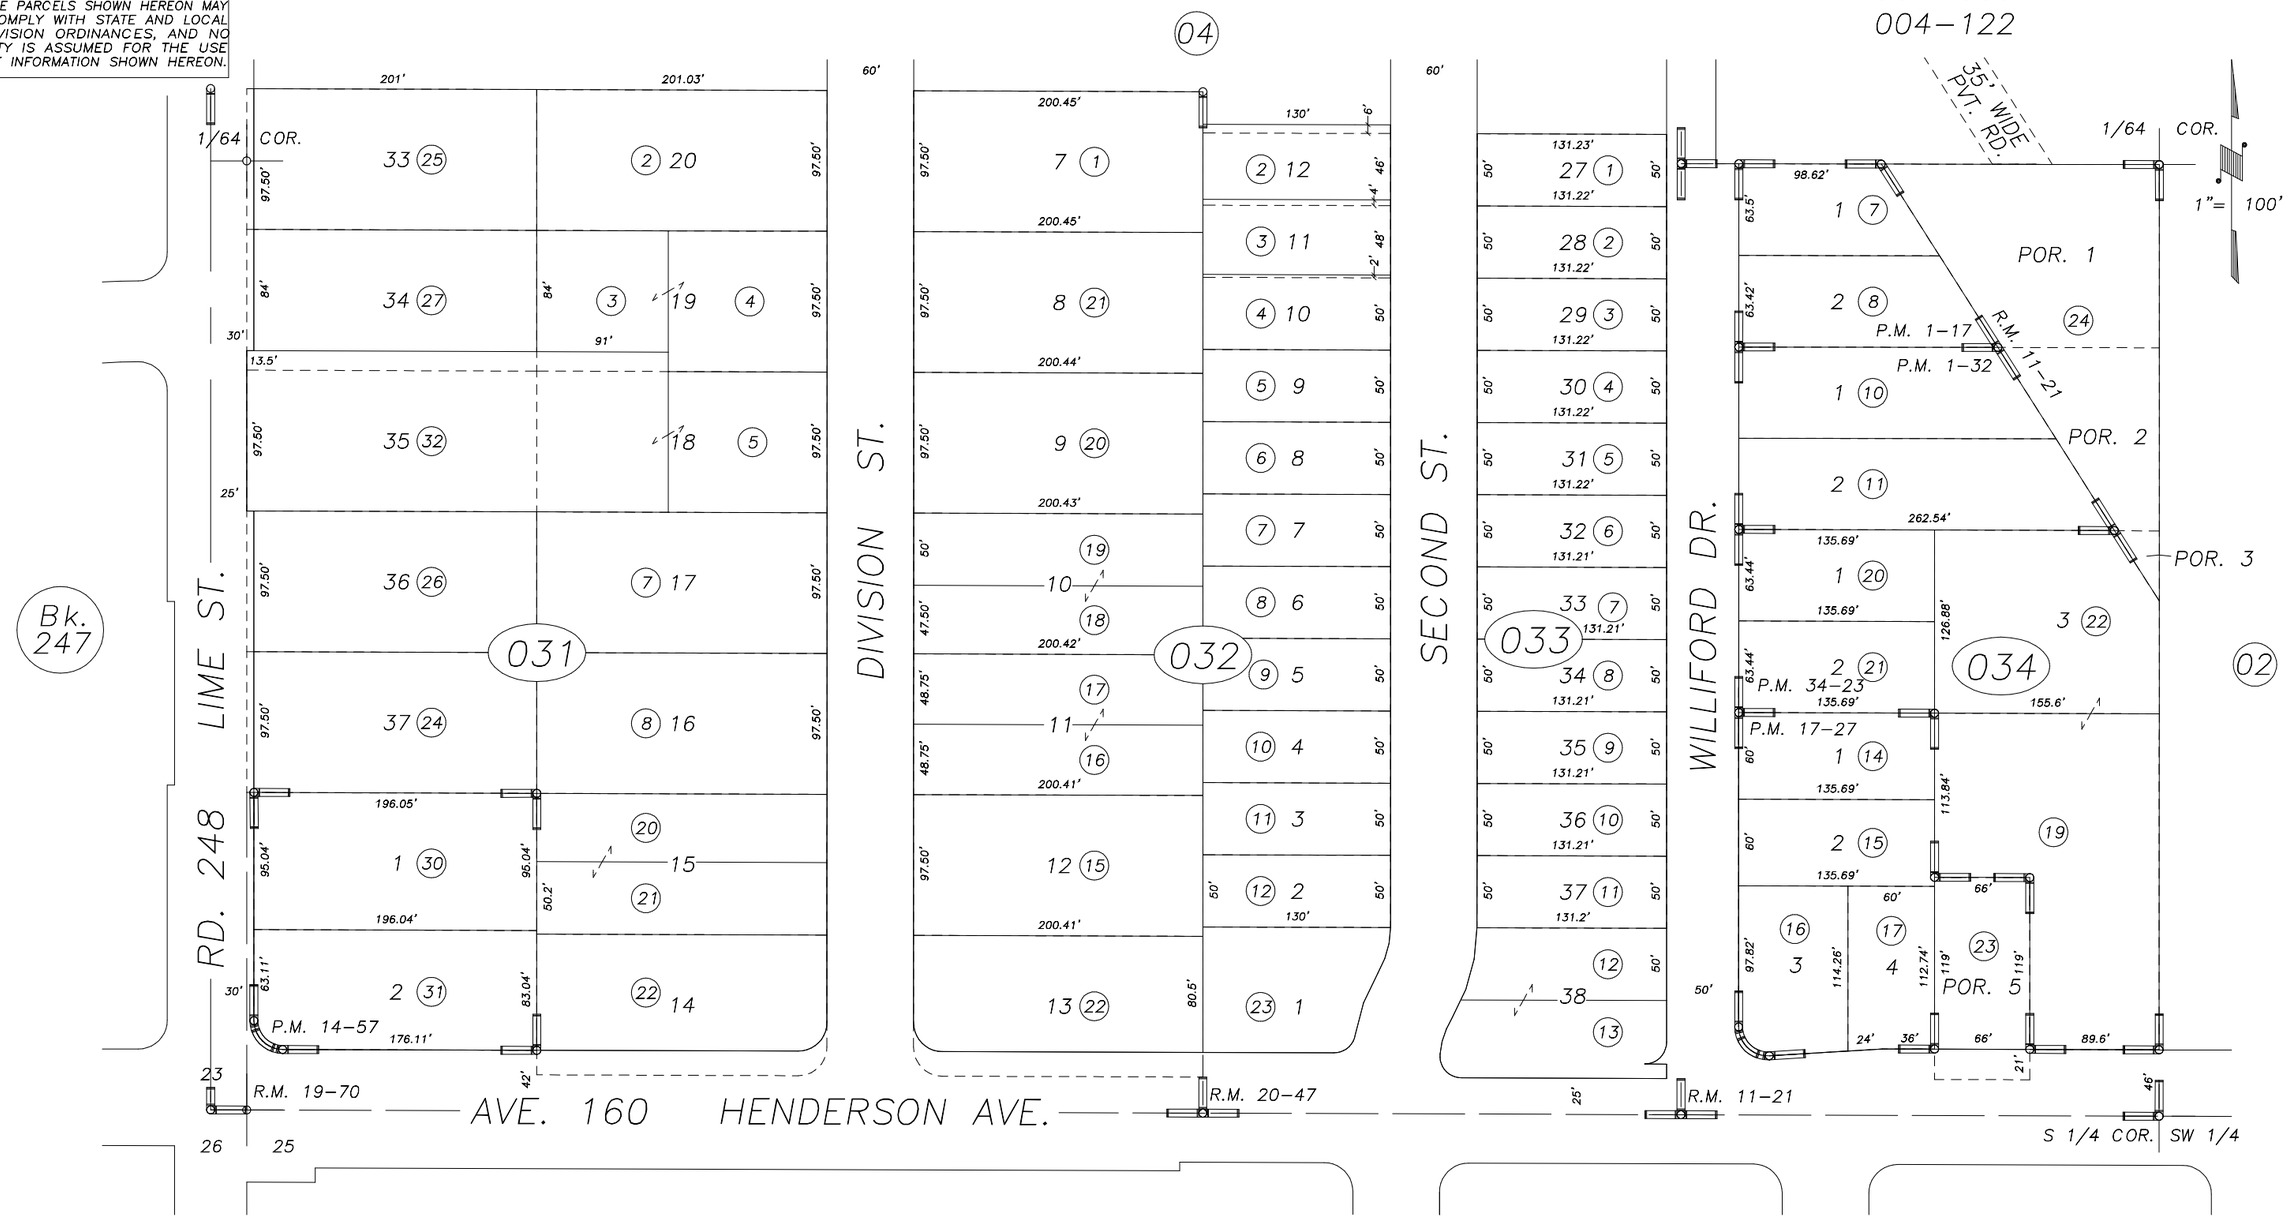

PAUL TRACT, R.M. 11–21
POR. TRACT NO.36, R.M. 19–70
POR. TRACT NO. 158, R.M. 20–47
PARCEL MAP 17, P.M. 1–17
PARCEL MAP 32, P.M. 1–32
PARCEL MAP 1356, P.M. 14–57
PARCEL MAP 1626, P.M. 17–27

PARCEL MAP 3321, P.M. 34–23

Bk. 253

CITY OF PORTERVILLE
ASSESSOR'S MAPS BK.248 , PG.03
COUNTY OF TULARE, CALIFORNIA, U.S.A.

NOTE: Assessor's Parcel Numbers Shown in Circles (1)
Assessor's Block Numbers Shown in Elipses (123)

INTERNAL REVIEW	02/13/2008	ASG
REVISION	DATE	TECH