DISCLAIMER

THIS MAP WAS PREPARED FOR LOCAL PROPERTY ASSESSMENT PURPOSES ONLY AND THE PARCELS SHOWN HEREON MAY NOT COMPLY WITH STATE AND LOCAL SUBDIVISION ORDINANCES, AND NO LIABILITY IS ASSUMED FOR THE USE OF THE INFORMATION SHOWN HEREON.

POR. SW 1/4 OF SW 1/4 SECTION 24, T.21S., R.27E., M.D.B. & M.

Tax Area Code 248-04
4-000
4-122

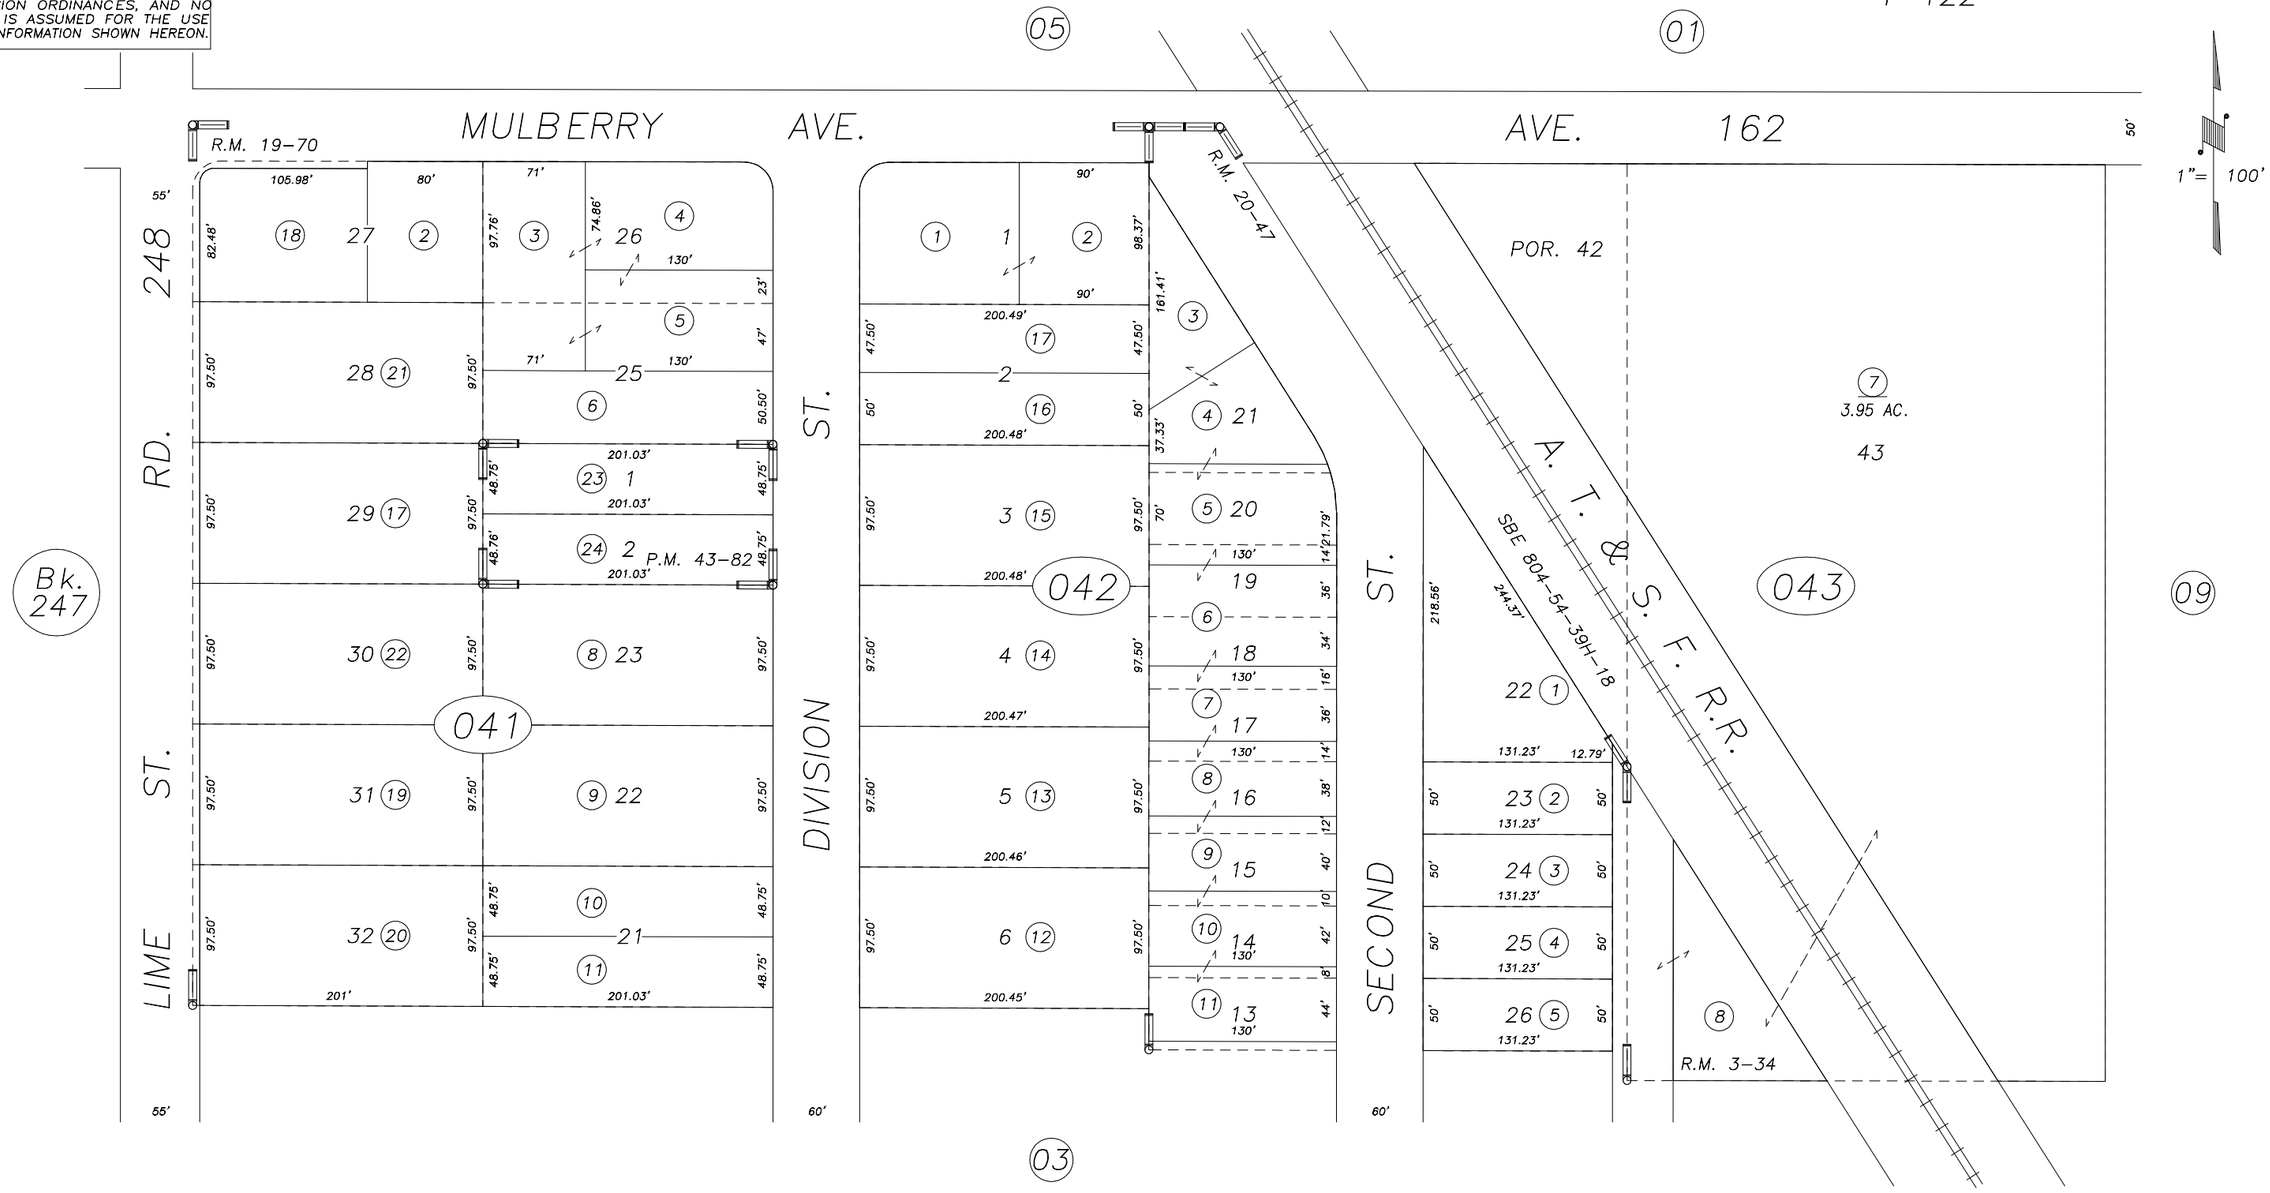

P.M. 43-82	10/18/96	KPT
REVISION	DATE	BY

POR. PIONEER LAND CO'S. 1ST SUB., R.M. 3-34
POR. TRACT NO. 36, R.M. 19-70
POR. TRACT NO. 158, R.M. 20-47
PARCEL MAP 4278, P.M. 43-82

CITY OF PORTERVILLE
ASSESSOR'S MAPS BK. 248 , PG. 04 .
COUNTY OF TULARE, CALIF.

NOTE: Assessor's Block Numbers Shown in Ellipses
Assessor's Parcel Numbers Shown in Circles

97/98