DISCLAIMER

THIS MAP WAS PREPARED FOR LOCAL PROPERTY ASSESSMENT PURPOSES ONLY AND THE PARCELS SHOWN HEREON MAY NOT COMPLY WITH STATE AND LOCAL SUBDIVISION ORDINANCES, AND NO LIABILITY IS ASSUMED FOR THE USE OF THE INFORMATION SHOWN HEREON.

POR. S 1/2 OF SE 1/4 SECTION 24, T.21S., R.27E., M.D.B. & M.

Tax Area Code 248-08

126-001
004-021
004-108

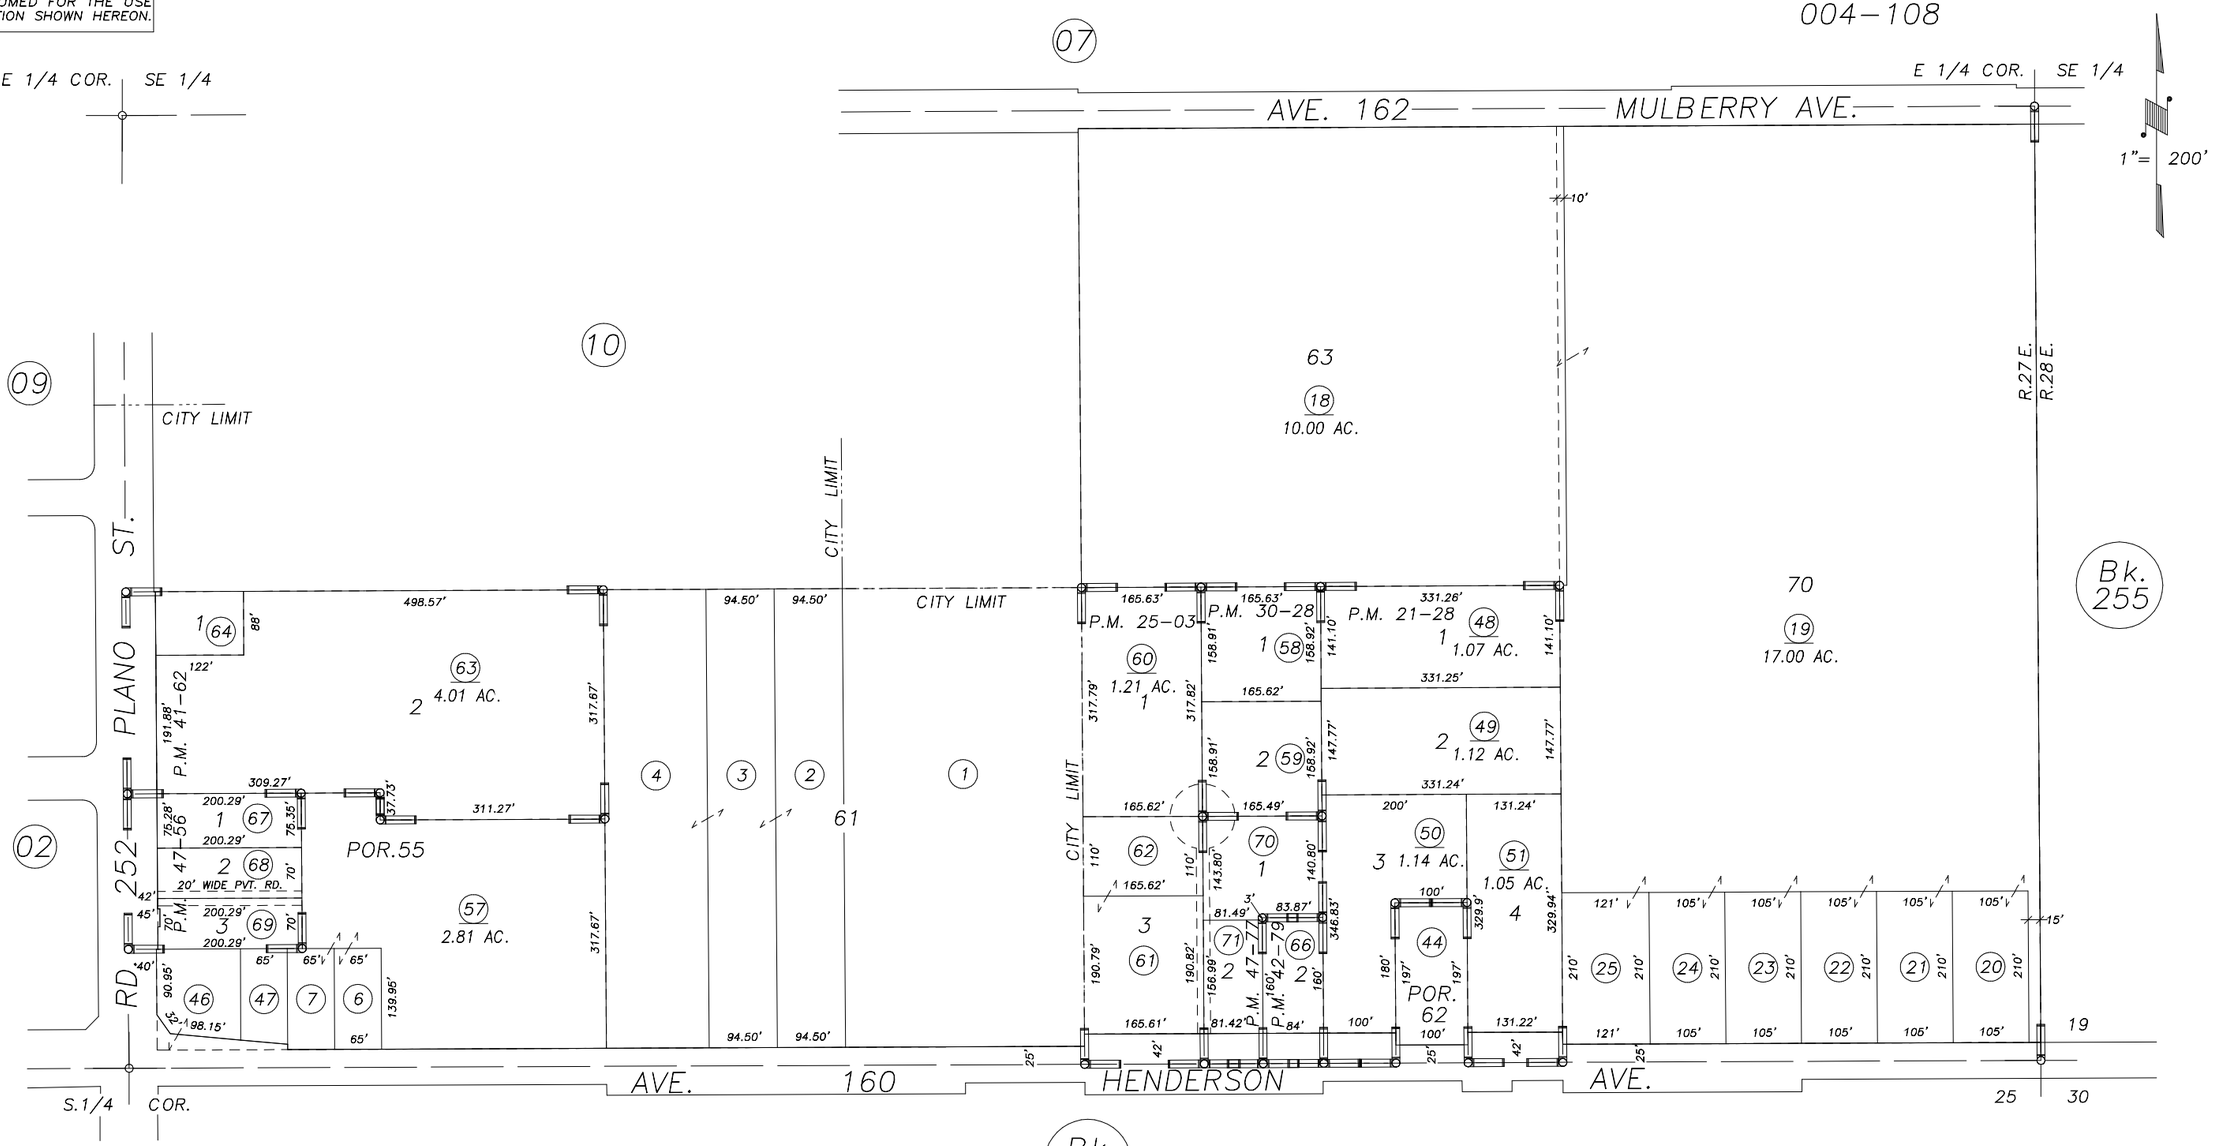

POR. PIONEER LAND CO'S 1ST SUB., R.M. 3-34
PARCEL MAP NO. 2027, P.M. 21-28
PARCEL MAP NO. 2402, P.M. 25-03
PARCEL MAP NO. 2927, P.M. 30-28
PARCEL MAP NO. 4058, P.M. 41-62
PARCEL MAP NO. 4175, P.M. 42-79
PARCEL MAP NO. 4651, P.M. 47-56
PARCEL MAP NO. 4672, P.M. 47-77

VICINITY OF PORTERVILLE
ASSESSOR'S MAPS BK.248 , PG.08
COUNTY OF TULARE, CALIFORNIA, U.S.A.

NOTE: Assessor's Parcel Numbers Shown in Circles (1)
Assessor's Block Numbers Shown in Elipses (123)

REVISION	DATE	TECH
2006-0110571	04/16/2004	ASG