N ½ OF SW ¼ OF NE ¼ SEC. 27, T.21S., R.27E., M.D.B.&M.

TAX CODE AREA 251-10
4-000
4-043

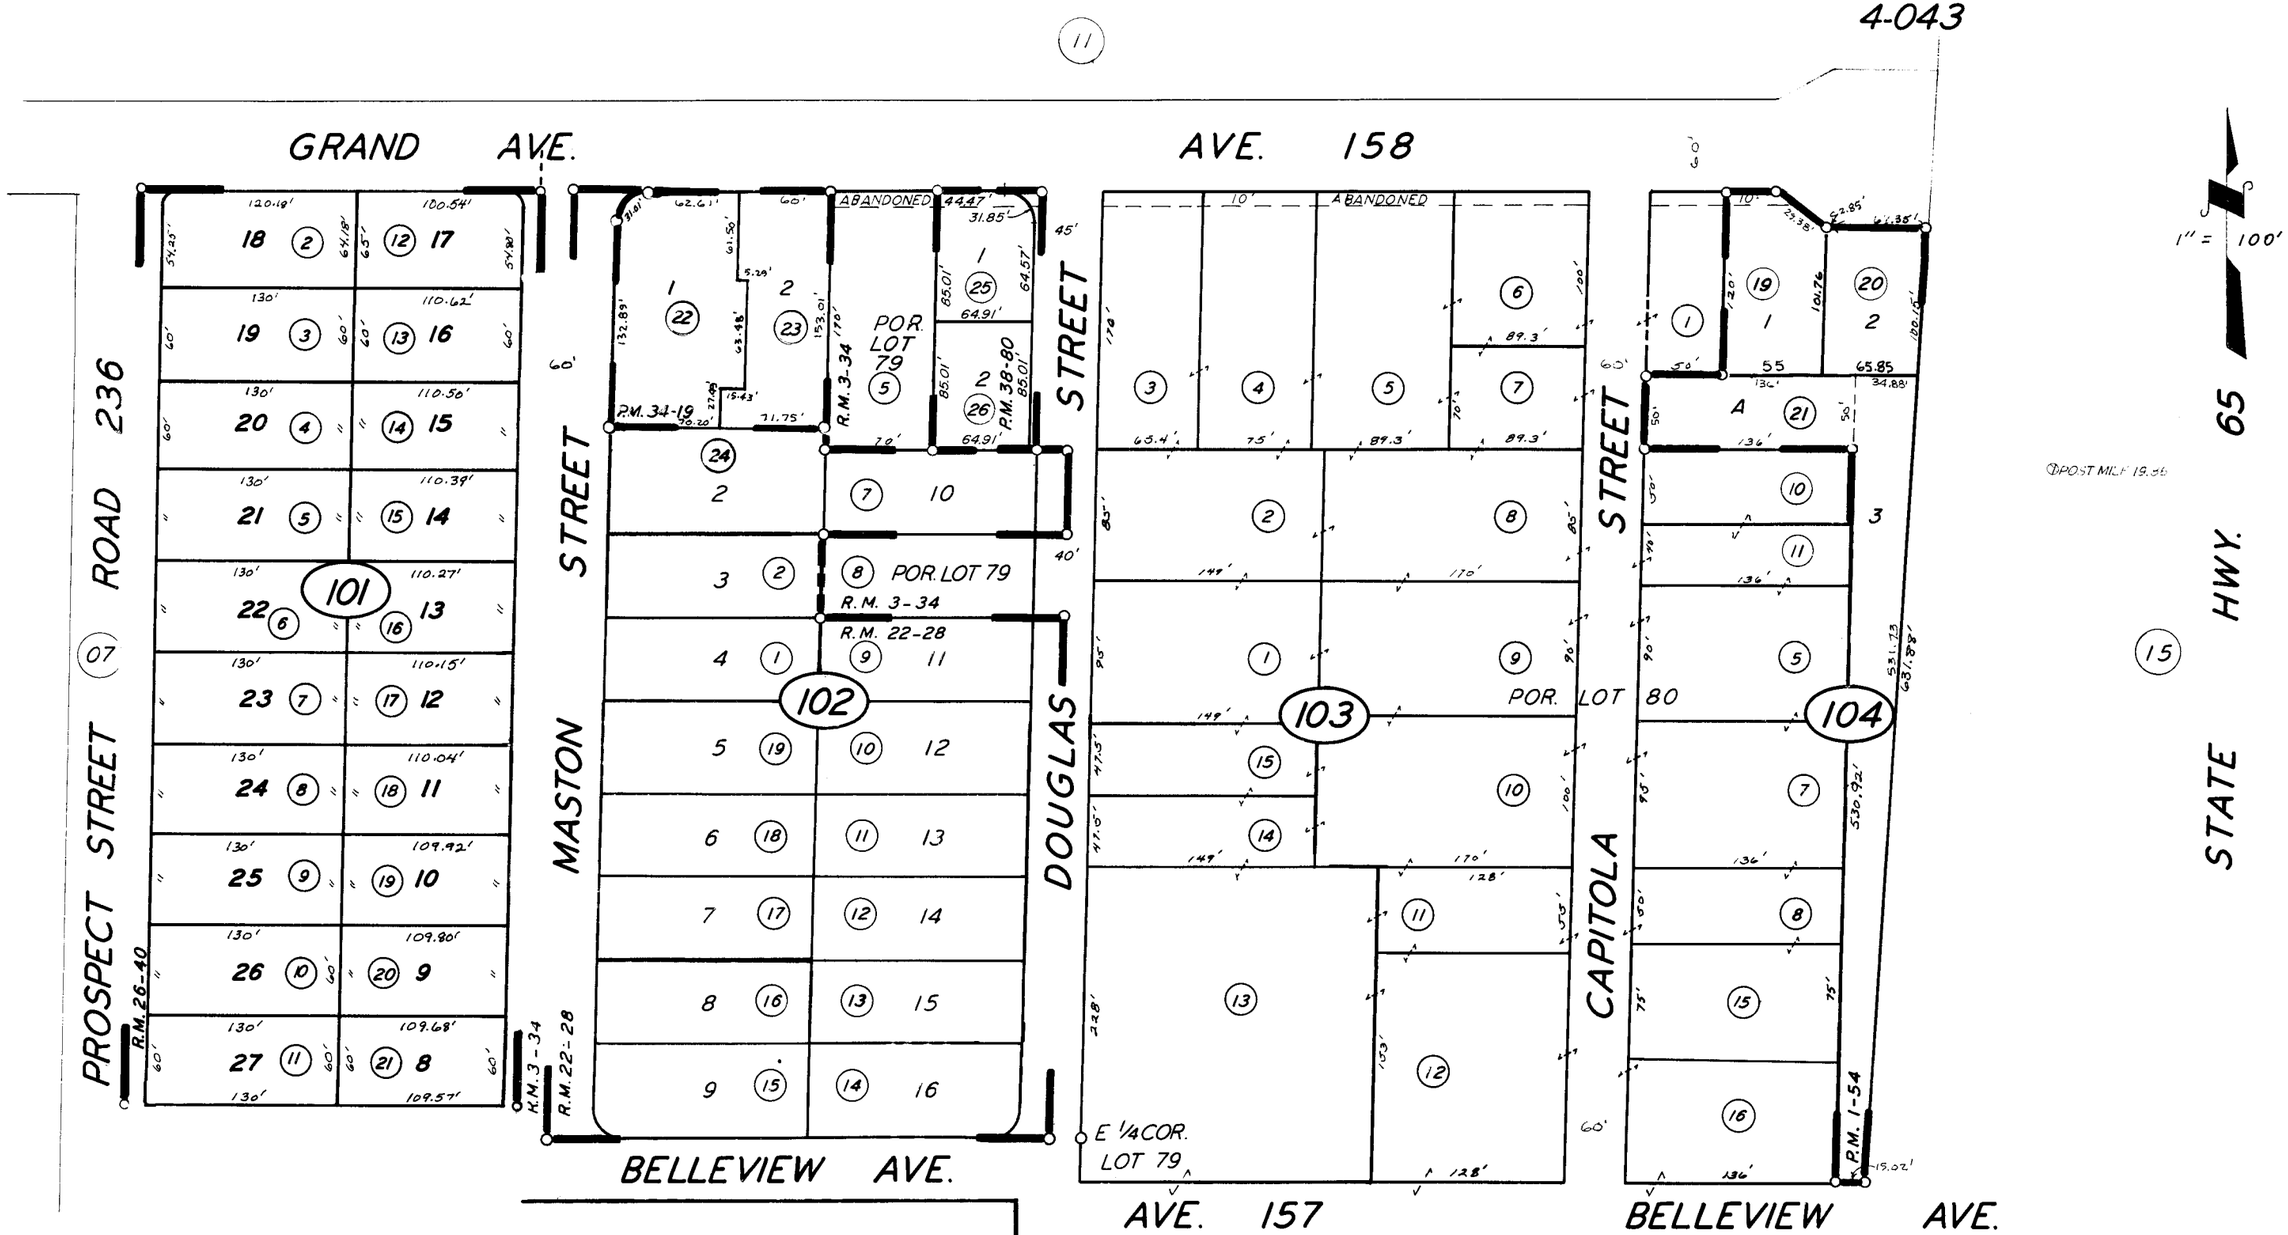

PARCEL MAP 3777, P.M. 38-80
PARCEL MAP 3317, P.M. 34-19
POR. PIONEER LAND CO'S. FIRST SUB., R.M. 3-34
SHERMAN MANOR, R.M. 26-40
TRACT NO. 272, R.M. 22-28
PARCEL MAP 54, P.M. 1-54

CITY OF PORTERVILLE

ASSESSOR'S MAPS BK. 251, PG. 10.

COUNTY OF TULARE, CALIF.

NOTE -- ASSESSOR'S BLOCK NUMBERS SHOWN IN ELLIPSES
ASSESSOR'S PARCEL NUMBERS SHOWN IN CIRCLES