POR. OF NE¼ OF NE¼ SEC. 27, T.21S., R.27E., M. D. B. & M.

TAX CODE AREA 251-13
4-000

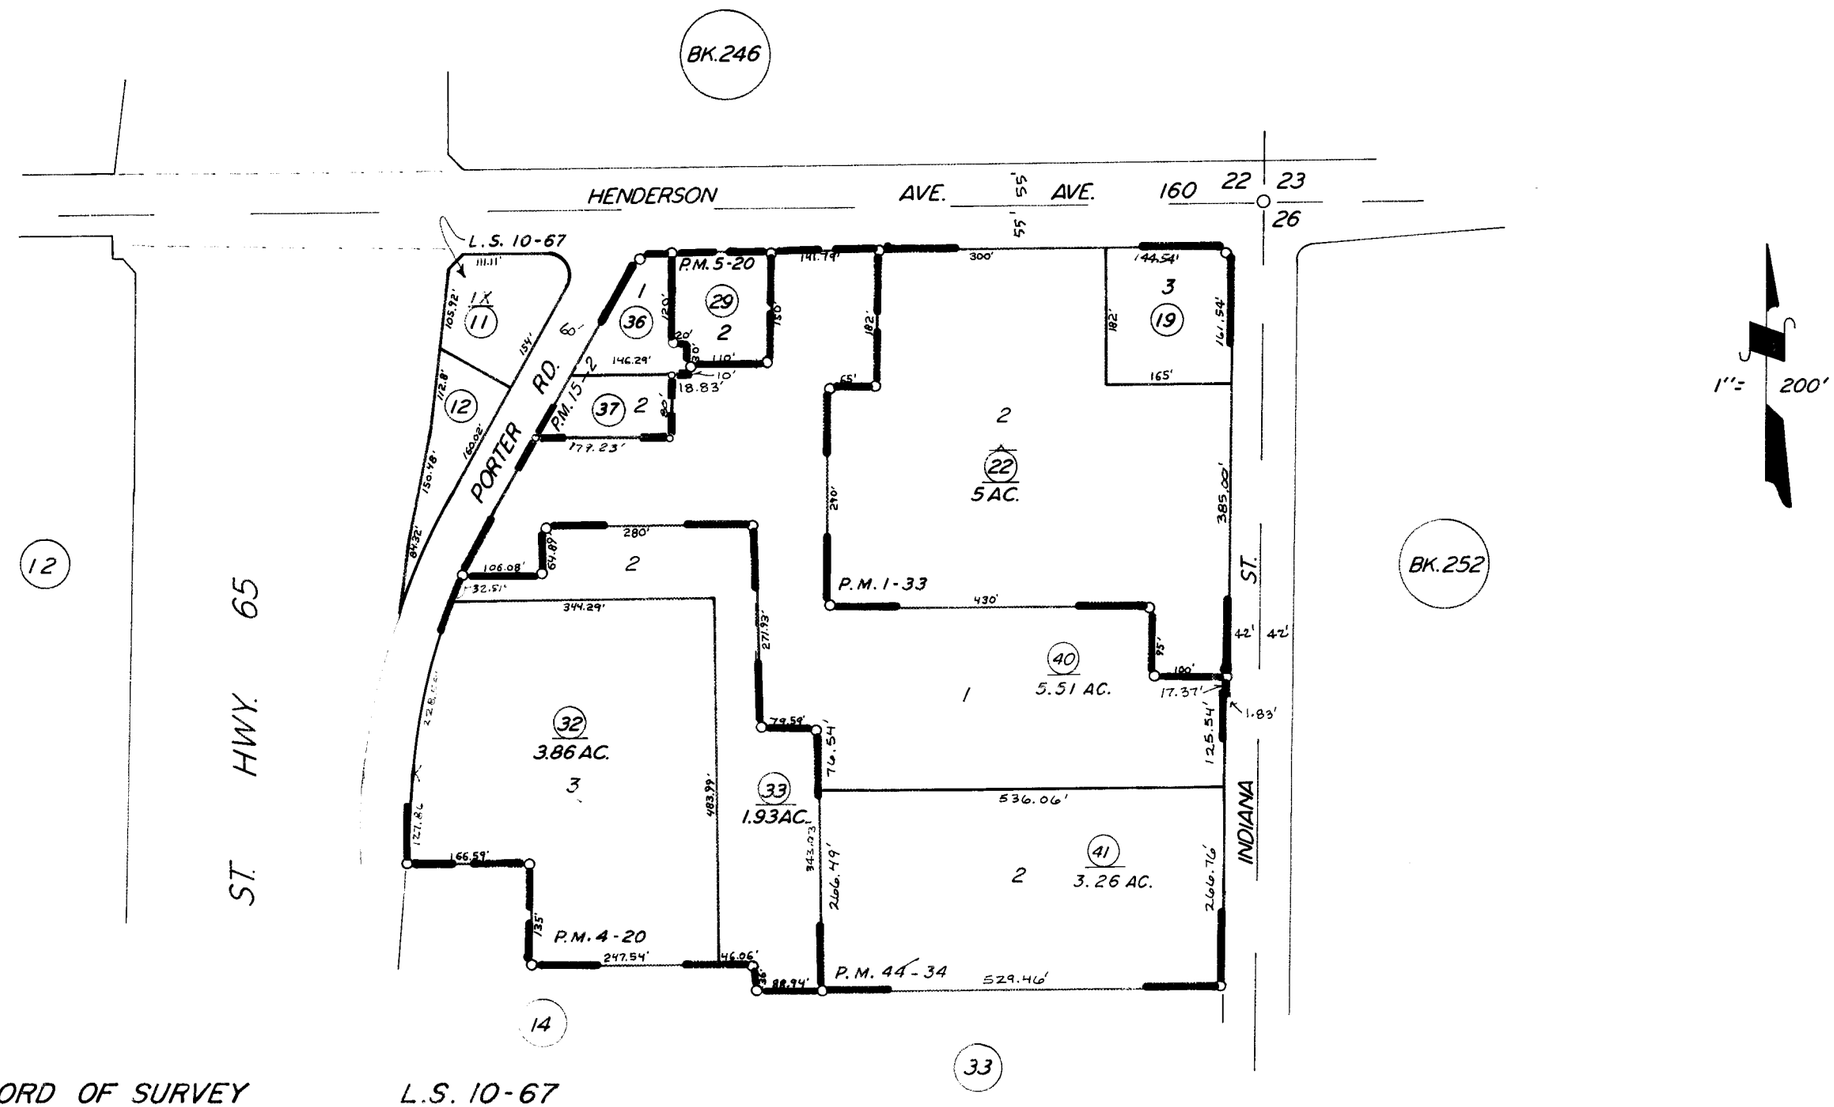

RECORD OF SURVEY	L.S. 10-67
PARCEL MAP 33	P.M. 1-33
PARCEL MAP 320	P.M. 4-20
PARCEL MAP 420	P.M. 5-20
PARCEL MAP 1401	P.M. 15-2
PARCEL MAP 4330	P.M. 44-34

CITY OF PORTERVILLE
ASSESSOR'S MAPS BK. 251 PG. 13
COUNTY OF TULARE, CALIF.

NOTE—ASSESSOR'S BLOCK NUMBERS SHOWN IN ELIPSES
ASSESSOR'S PARCEL NUMBERS SHOWN IN CIRCLES