S ½ OF SE ¼ OF NE ¼ SEC. 27, T.21S., R.27E., M.D.B.&M.

TAX CODE AREA 251-16

4-000

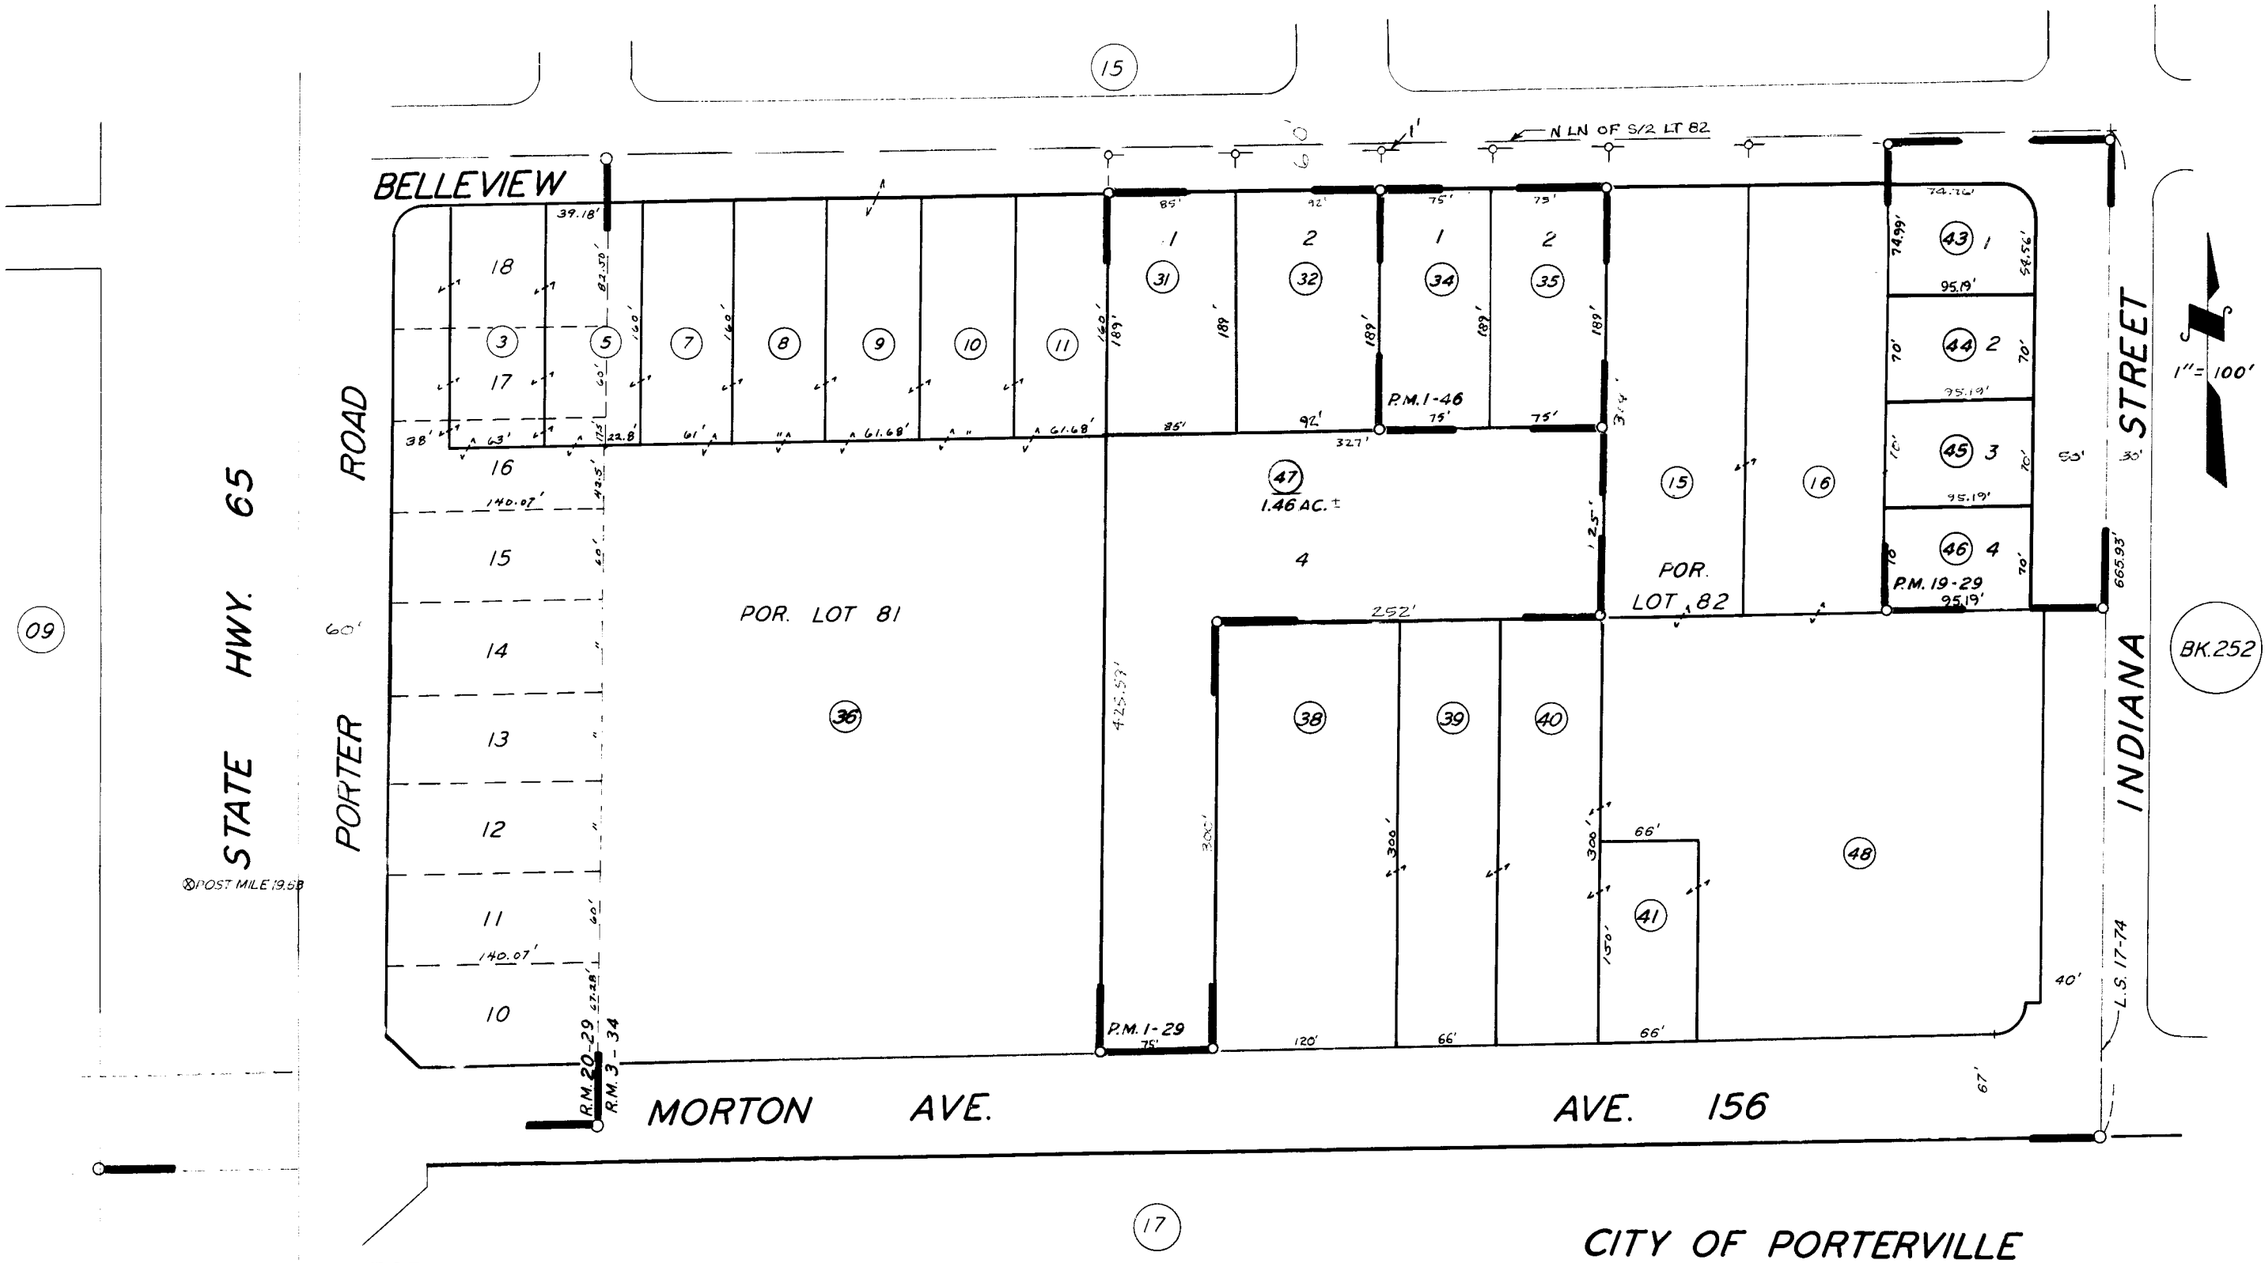

POR. PIONEER LAND CO. 1st. SUB., R.M. 3-34
POR. TRACT NO. 142, R.M. 20-29
PARCEL MAP 29, P.M. 1-29
PARCEL MAP 46, P.M. 1-46
PARCEL MAP 1828, P.M. 19-29
POR. RECORD OF SURVEY, L.S. 17-74

NOTE — ASSESSOR'S BLOCK NUMBERS SHOWN IN ELLIPSES
ASSESSOR'S PARCEL NUMBERS SHOWN IN CIRCLES

CITY OF PORTERVILLE

ASSESSOR'S MAPS BK. 251, PG. 16.

COUNTY OF TULARE, CALIF.