DISCLAIMER

THIS MAP WAS PREPARED FOR LOCAL PROPERTY ASSESSMENT PURPOSES ONLY AND THE PARCELS SHOWN HEREON MAY NOT COMPLY WITH STATE AND LOCAL SUBDIVISION ORDINANCES, AND NO LIABILITY IS ASSUMED FOR THE USE OF THE INFORMATION SHOWN HEREON.

N 1/2 OF SW 1/4 OF SE 1/4 SECTION 27, T.21S., R.27E., M.D.B. & M.

Tax Area Code 251–22
004–000
004–043

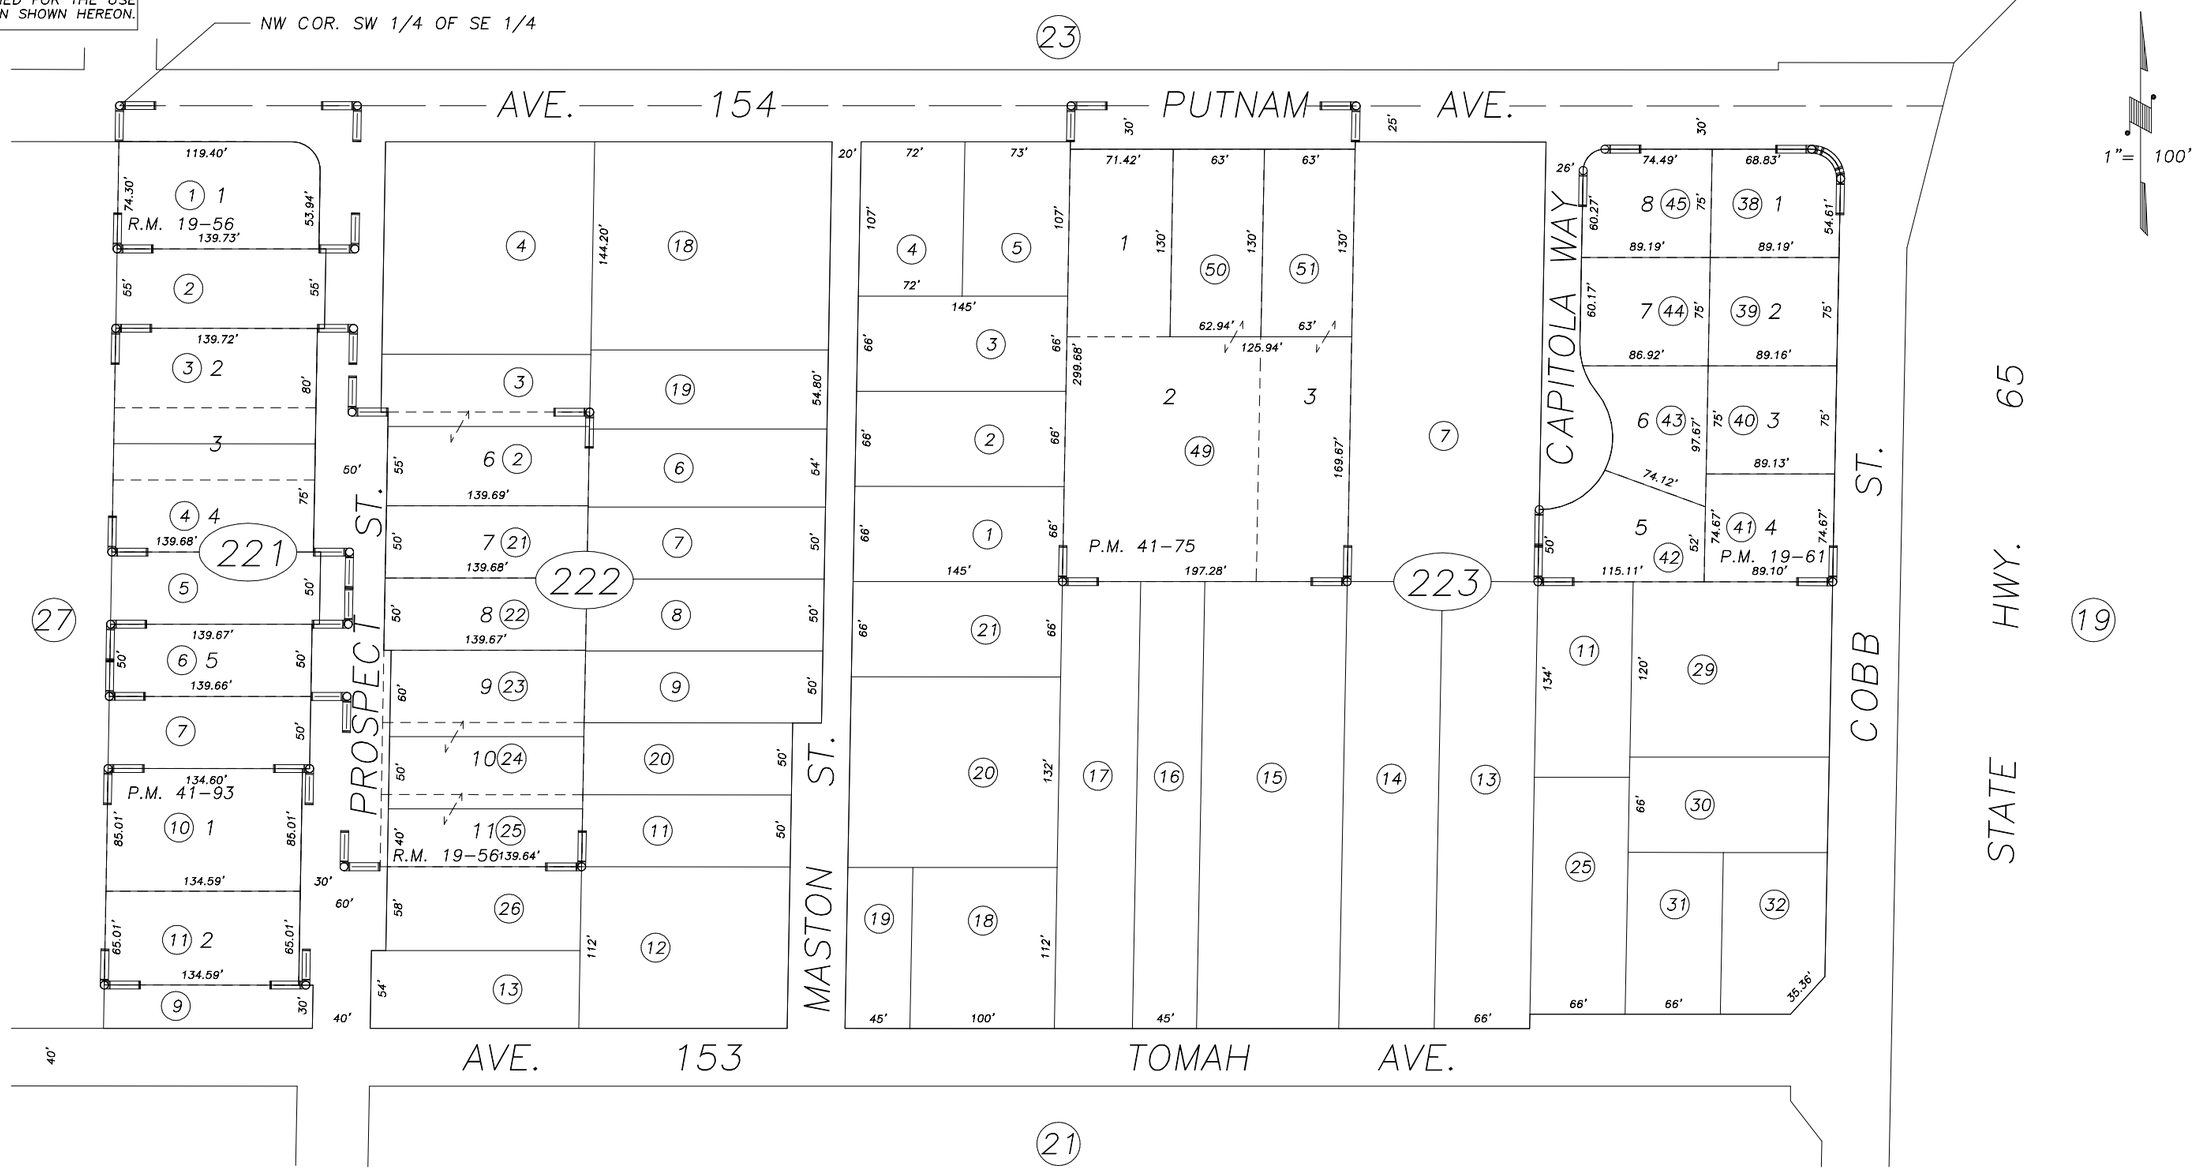

TRACT NO. 13, R.M. 19–56
PARCEL MAP 1860, P.M. 19–61
PARCEL MAP 4071, P.M. 41–75
PARCEL MAP 4089, P.M. 41–93

CITY OF PORTERVILLE
ASSESSOR'S MAPS BK.251 , PG22
COUNTY OF TULARE, CALIFORNIA, U.S.A.

NOTE: Assessor's Parcel Numbers Shown in Circles (1)
Assessor's Block Numbers Shown in Elipses (123)

REVISION	DATE	TECH
2006–0046258	10/01/2009	CBT