DISCLAIMER

THIS MAP WAS PREPARED FOR LOCAL PROPERTY ASSESSMENT PURPOSES ONLY. THE PARCELS SHOWN HEREON MAY NOT COMPLY WITH STATE AND LOCAL SUBDIVISION ORDINANCES. NO LIABILITY IS ASSUMED FOR THE USE OF THE INFORMATION HEREON.

REVISED: 11/17/2010
REASON: 2010-0031783
CAD TECH: MLC

S 1/2 OF NW 1/4 OF SE 1/4 SEC. 27, T.21S., R.27E., M.D.B.&M.

TAX CODE AREA 251-23

004-000
004-043

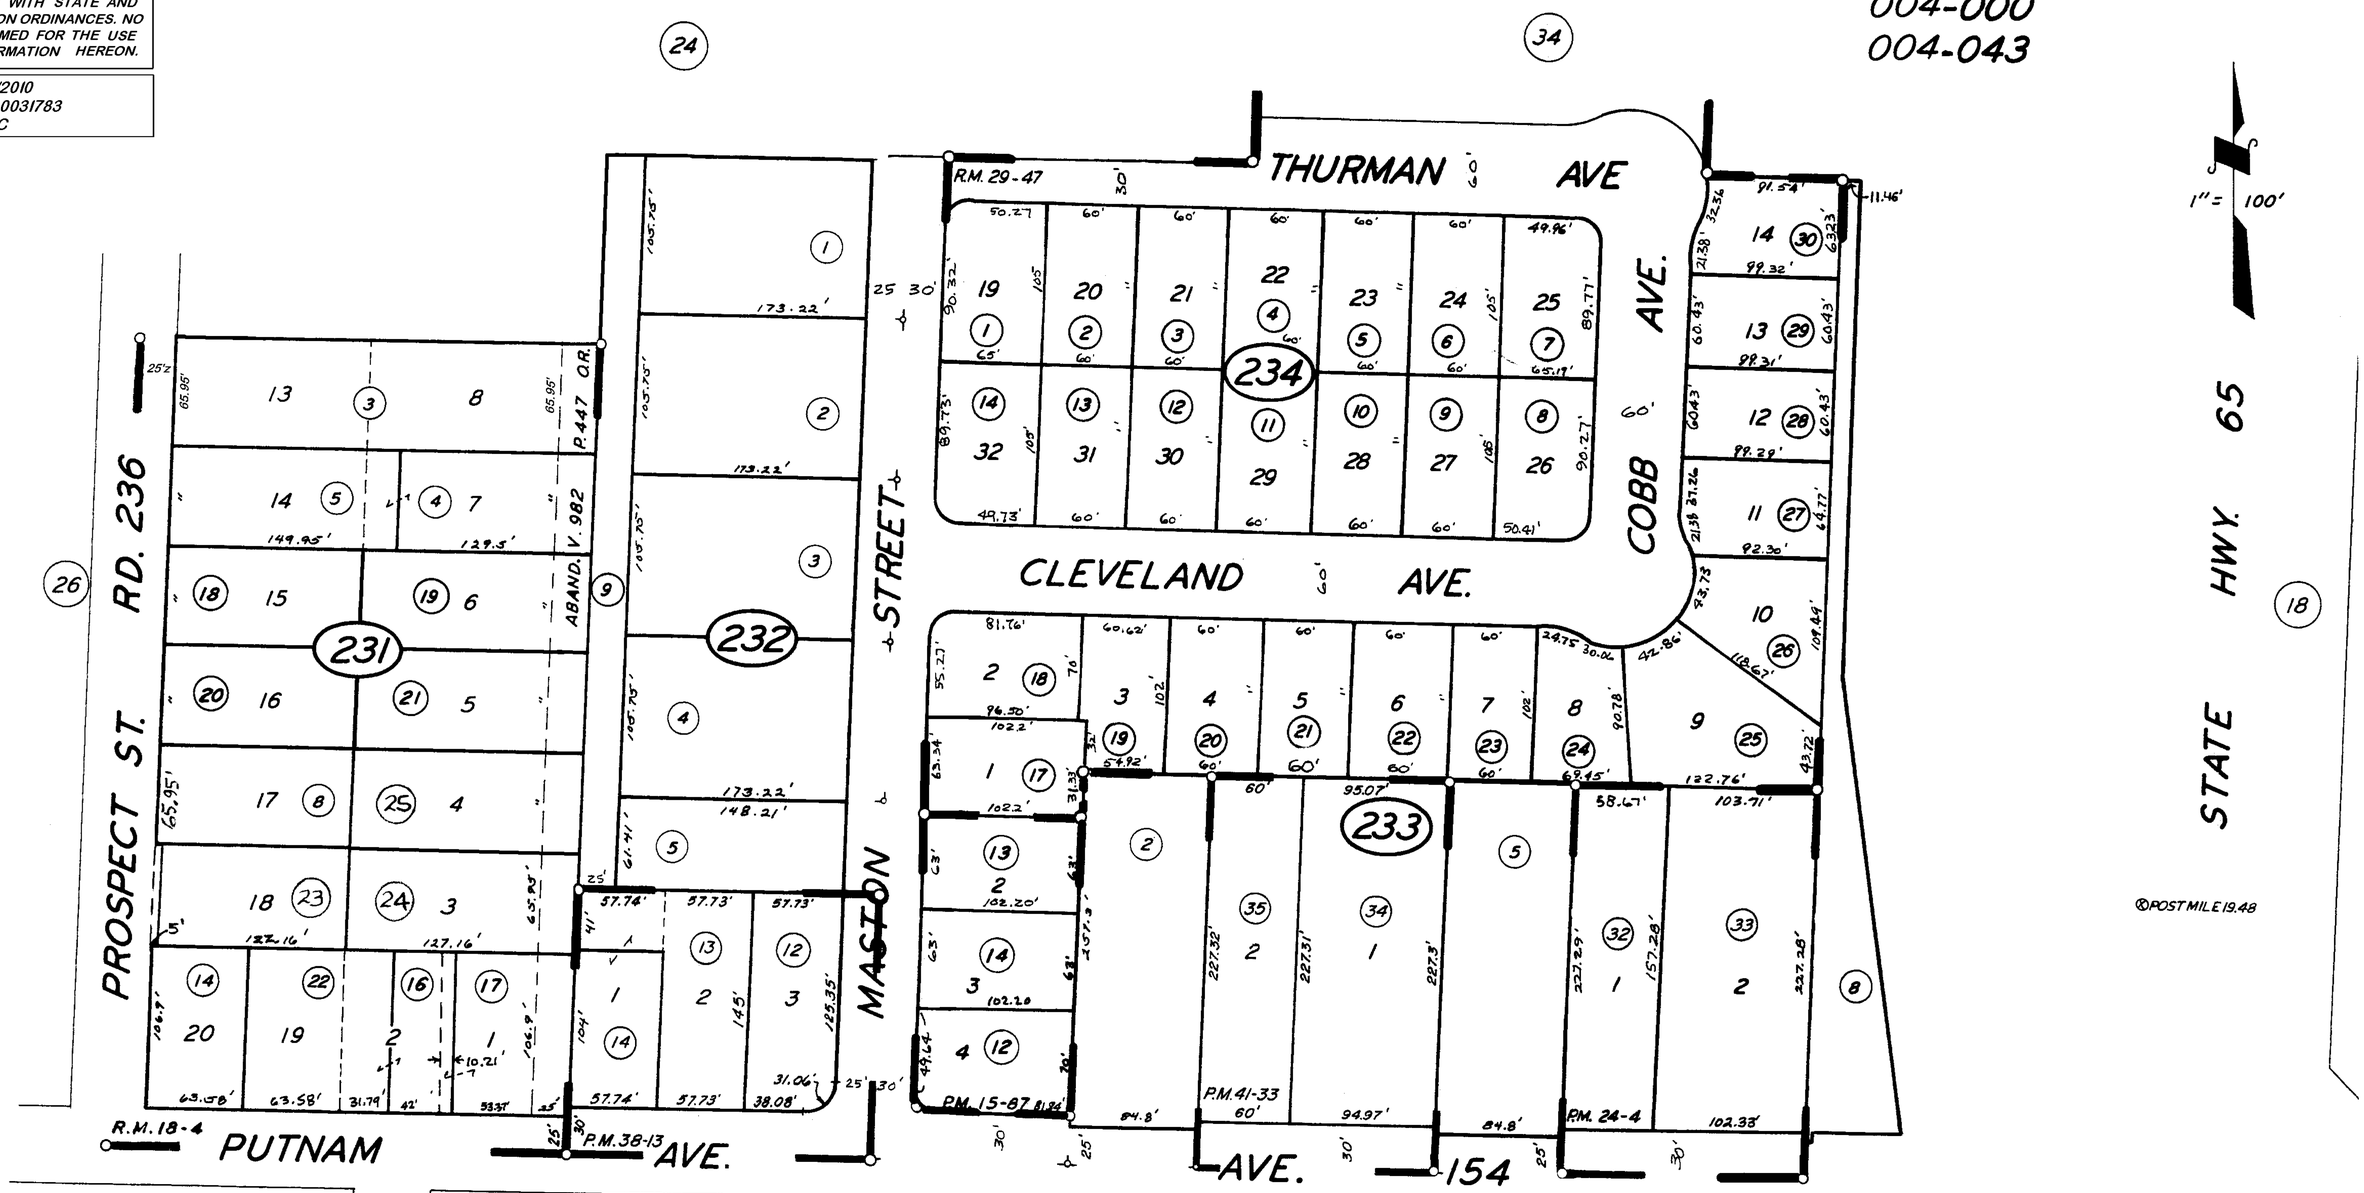

POR. WESTSIDE ADD. OF PORTERVILLE R.M. 18-4
POR. MARIETTA MANOR R.M. 29-47
PARCEL MAP 1486 P.M. 15-87
PARCEL MAP 2303 P.M. 24-4
PARCEL MAP 3710 P.M. 38-13
PARCEL MAP 4029 P.M. 41-33

CITY OF PORTERVILLE

ASSESSOR'S MAPS BK. 251, PG. 23.

COUNTY OF TULARE, CALIF.

NOTE — ASSESSOR'S BLOCK NUMBERS SHOWN IN ELLIPSES
ASSESSOR'S PARCEL NUMBERS SHOWN IN CIRCLES