40
71
72

S'LY. POR. NW 1/4 OF NE 1/4 SEC. 26, T.21S., R.27E., M.D.B.&M.

TAX CODE AREA 252-11
4-000

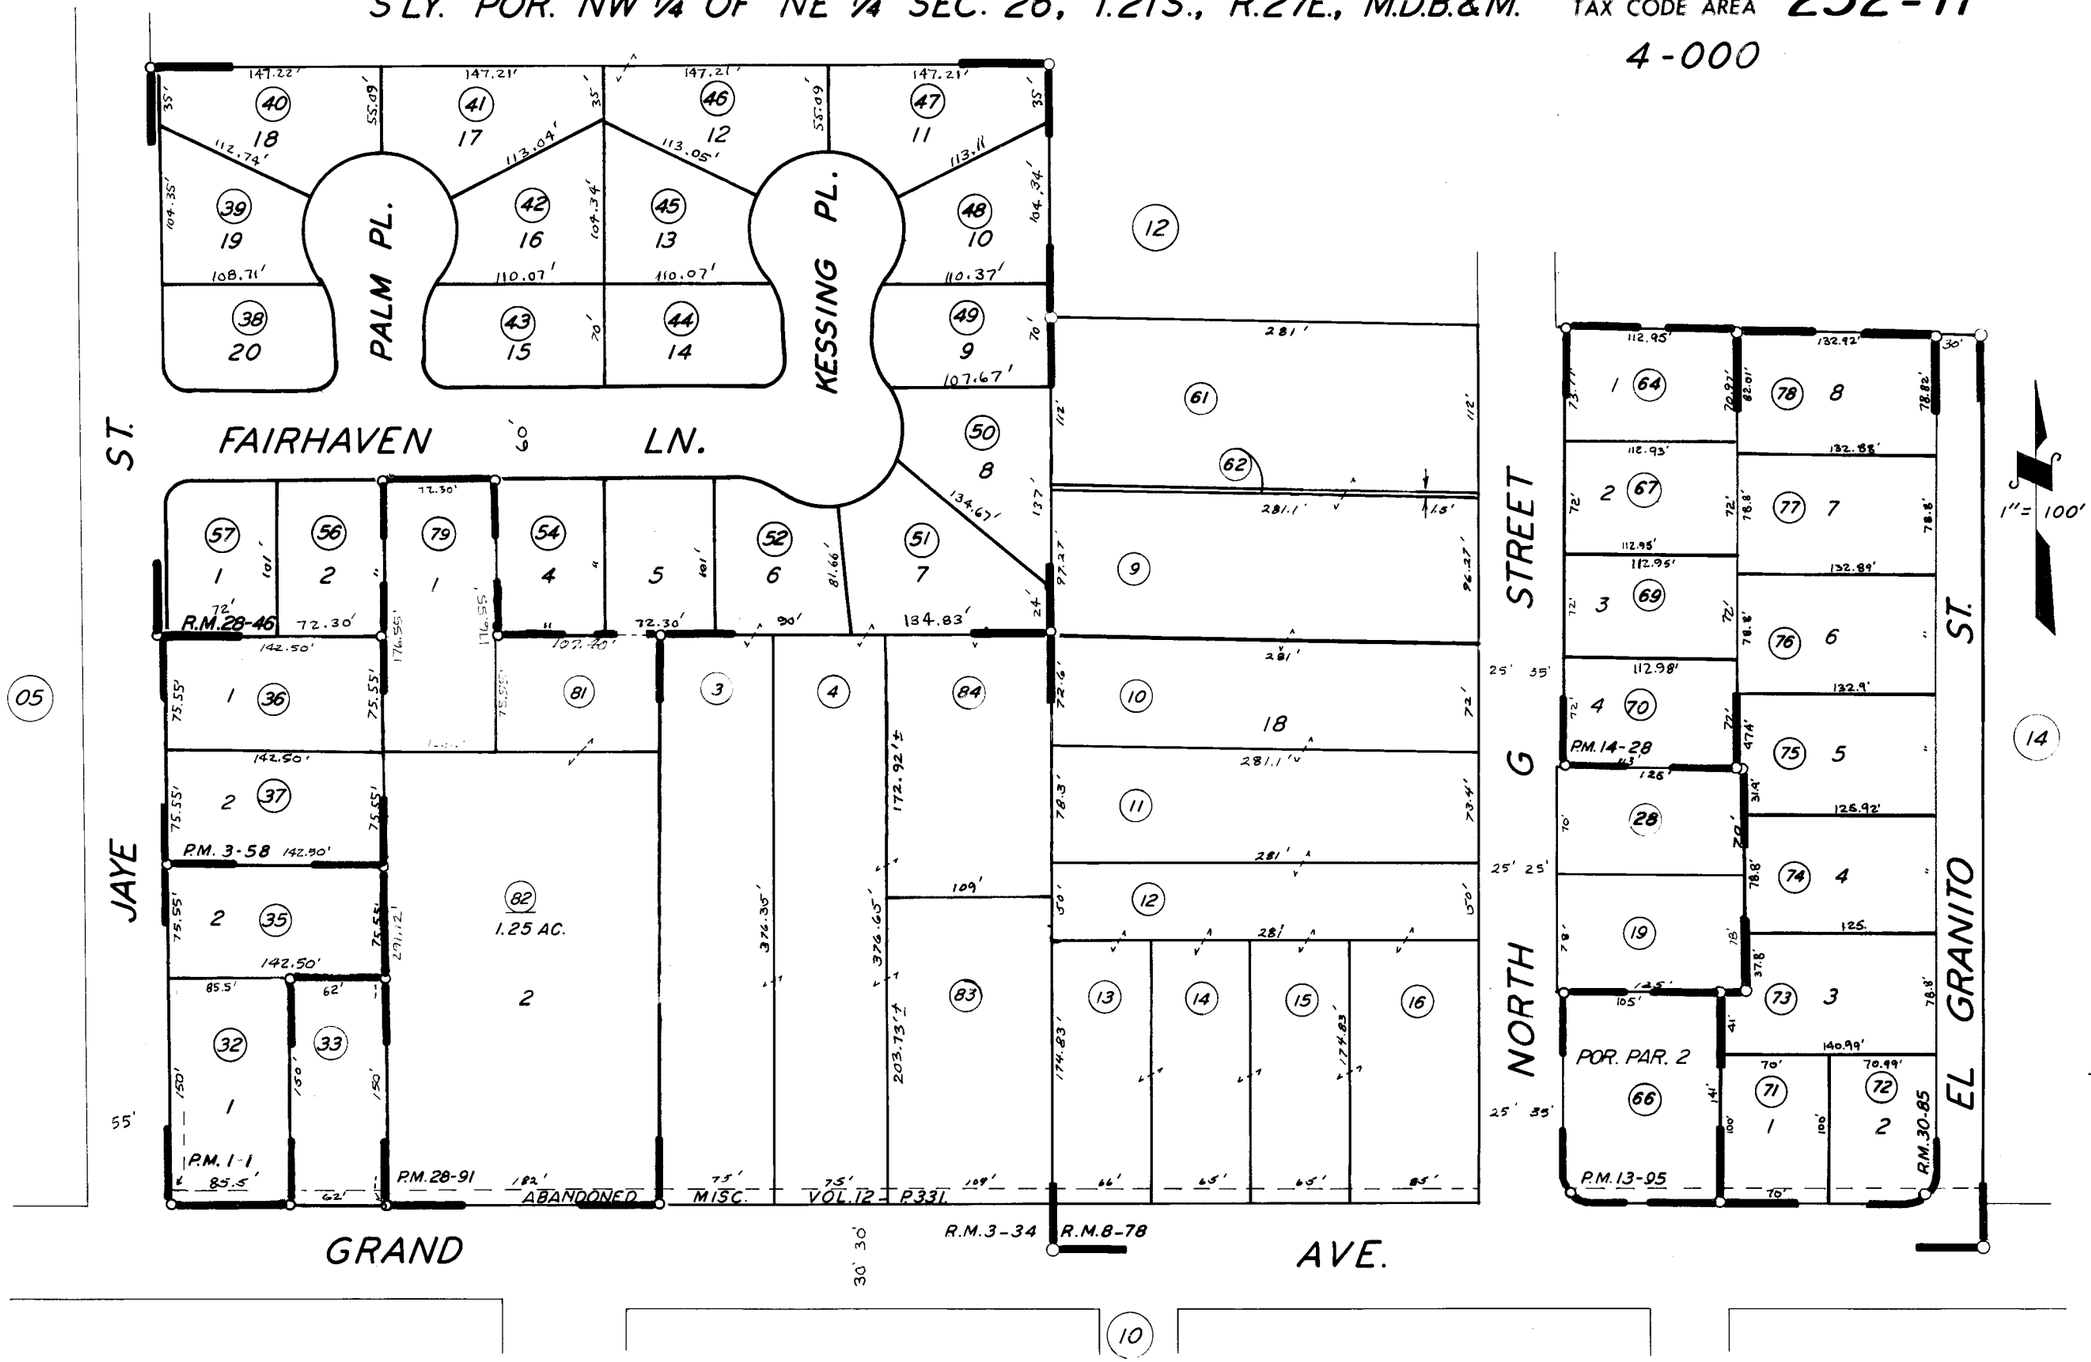

POR. PIONEER LAND CO. FIRST SUB., R.M. 3-34
POR. BLANCHERNE TRACT, R.M. 8-78
PRIDE OAK ACRES, R.M. 28-46
ZALUD PARK ESTATES, R.M. 30-85
PARCEL MAP 1, P.M. 1-1
PARCEL MAP 258, P.M. 3-58
PARCEL MAP 1294, P.M. 13-95
PARCEL MAP 1327, P.M. 14-28
PARCEL MAP 2790, P.M. 28-91

CITY OF PORTERVILLE

ASSESSOR'S MAPS BK. 252, PG. 11.

COUNTY OF TULARE, CALIF.

NOTE -- ASSESSOR'S BLOCK NUMBERS SHOWN IN ELLIPSES
ASSESSOR'S PARCEL NUMBERS SHOWN IN CIRCLES

3-1-64
4-11-63 CS