69
70
72

S'LY. POR. NW ¼ OF NE ¼ SEC. 26, T.21S., R.27E., M.D.B.&M.

TAX CODE AREA 252-14
4-000

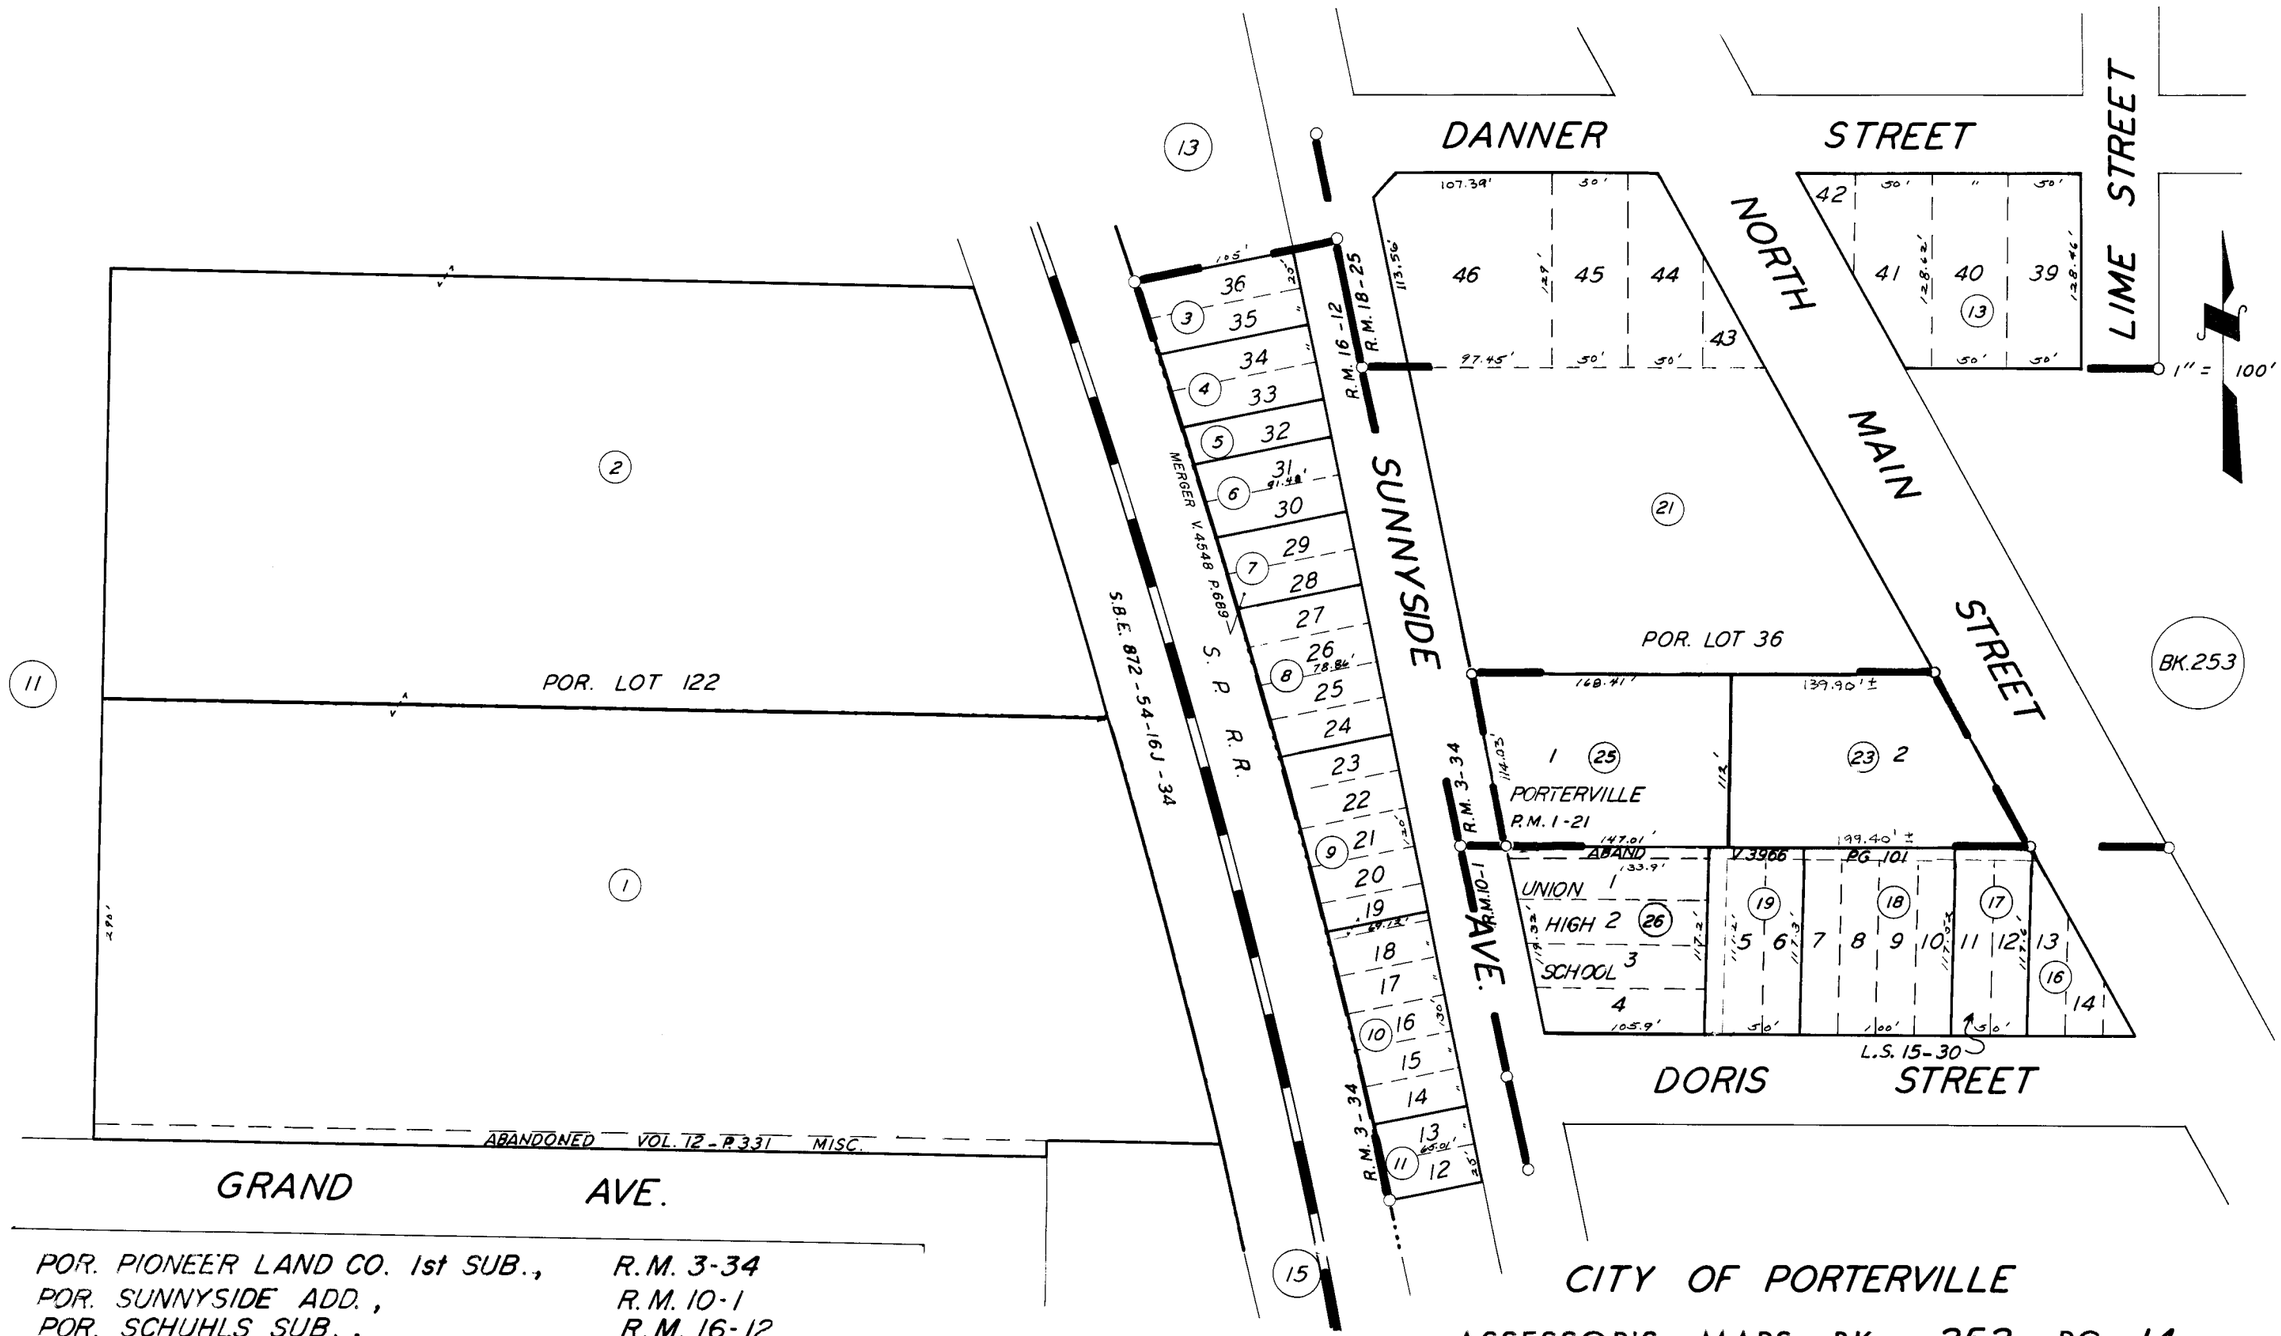

POR. PIONEER LAND CO. 1st SUB., R.M. 3-34
POR. SUNNYSIDE ADD., R.M. 10-1
POR. SCHUHLS SUB., R.M. 16-12
POR. JOHN DANNER TRACT, R.M. 18-25
PARCEL MAP 21, P.M. 1-21
RECORD OF SURVEY, L.S. 15-30

CITY OF PORTERVILLE
ASSESSOR'S MAPS BK. 252, PG. 14.
COUNTY OF TULARE, CALIF.

NOTE — ASSESSOR'S BLOCK NUMBERS SHOWN IN ELLIPSES
ASSESSOR'S PARCEL NUMBERS SHOWN IN CIRCLES