POR. NE ¼ SEC. 26, T.21S., R.27E., M.D.B.&M.

TAX CODE AREA 4-000

252-15

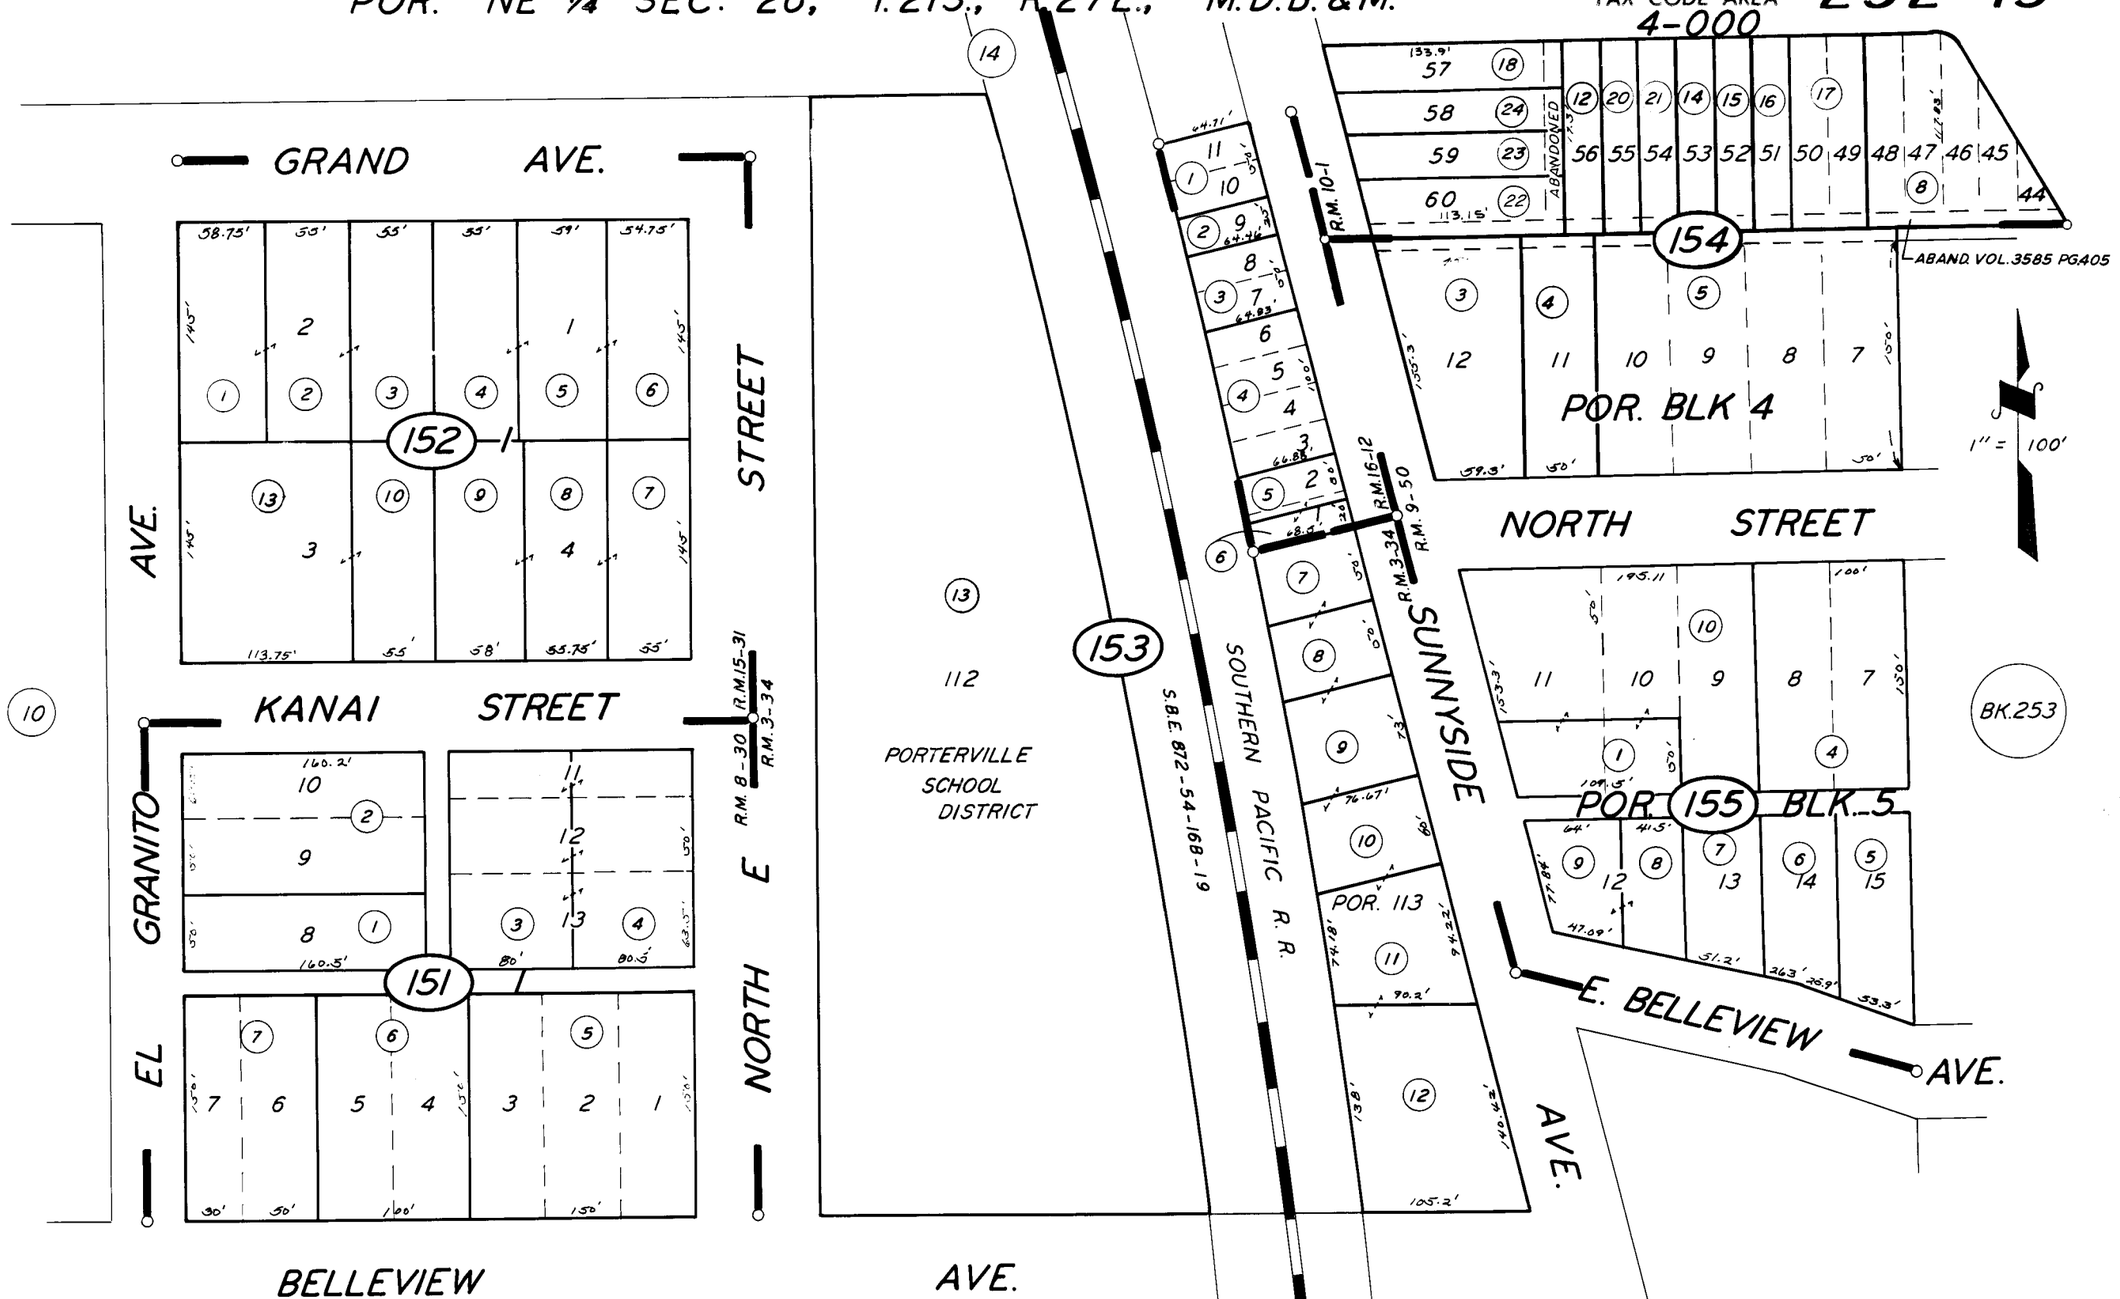

POR. PIONEER LAND CO'S FIRST ADD.	R.M. 3-34
POR. EL GRANITO ADD.	R.M. 8-30
POR NORTHERN ADD.	R.M. 9-50
POR. THOMAS ACRES	R.M. 15-31
POR. SCHUHL'S SUB.	R.M. 16-12
POR. SUNNYSIDE ADD.	R.M. 10-1

CITY OF PORTERVILLE

ASSESSOR'S MAPS BK. 252, PG. 15.

COUNTY OF TULARE, CALIF.

NOTE — ASSESSOR'S BLOCK NUMBERS SHOWN IN ELLIPSES
ASSESSOR'S PARCEL NUMBERS SHOWN IN CIRCLES