N'LY. POR. NE 1/4 OF SE 1/4 SEC. 26, T.21S., R.27E., M.D.B.&M.

TAX CODE AREA **252-17**

004-000
004-150
004-084

DISCLAIMER

THIS MAP WAS PREPARED FOR LOCAL PROPERTY ASSESSMENT PURPOSES ONLY. THE PARCELS SHOWN HEREON MAY NOT COMPLY WITH STATE AND LOCAL SUBDIVISION ORDINANCES. NO LIABILITY IS ASSUMED FOR THE USE OF THE INFORMATION HEREON.

REVISED: 05//02//2011
REASON: TRAC CHANGE ONLY
CAD TECH: KMS

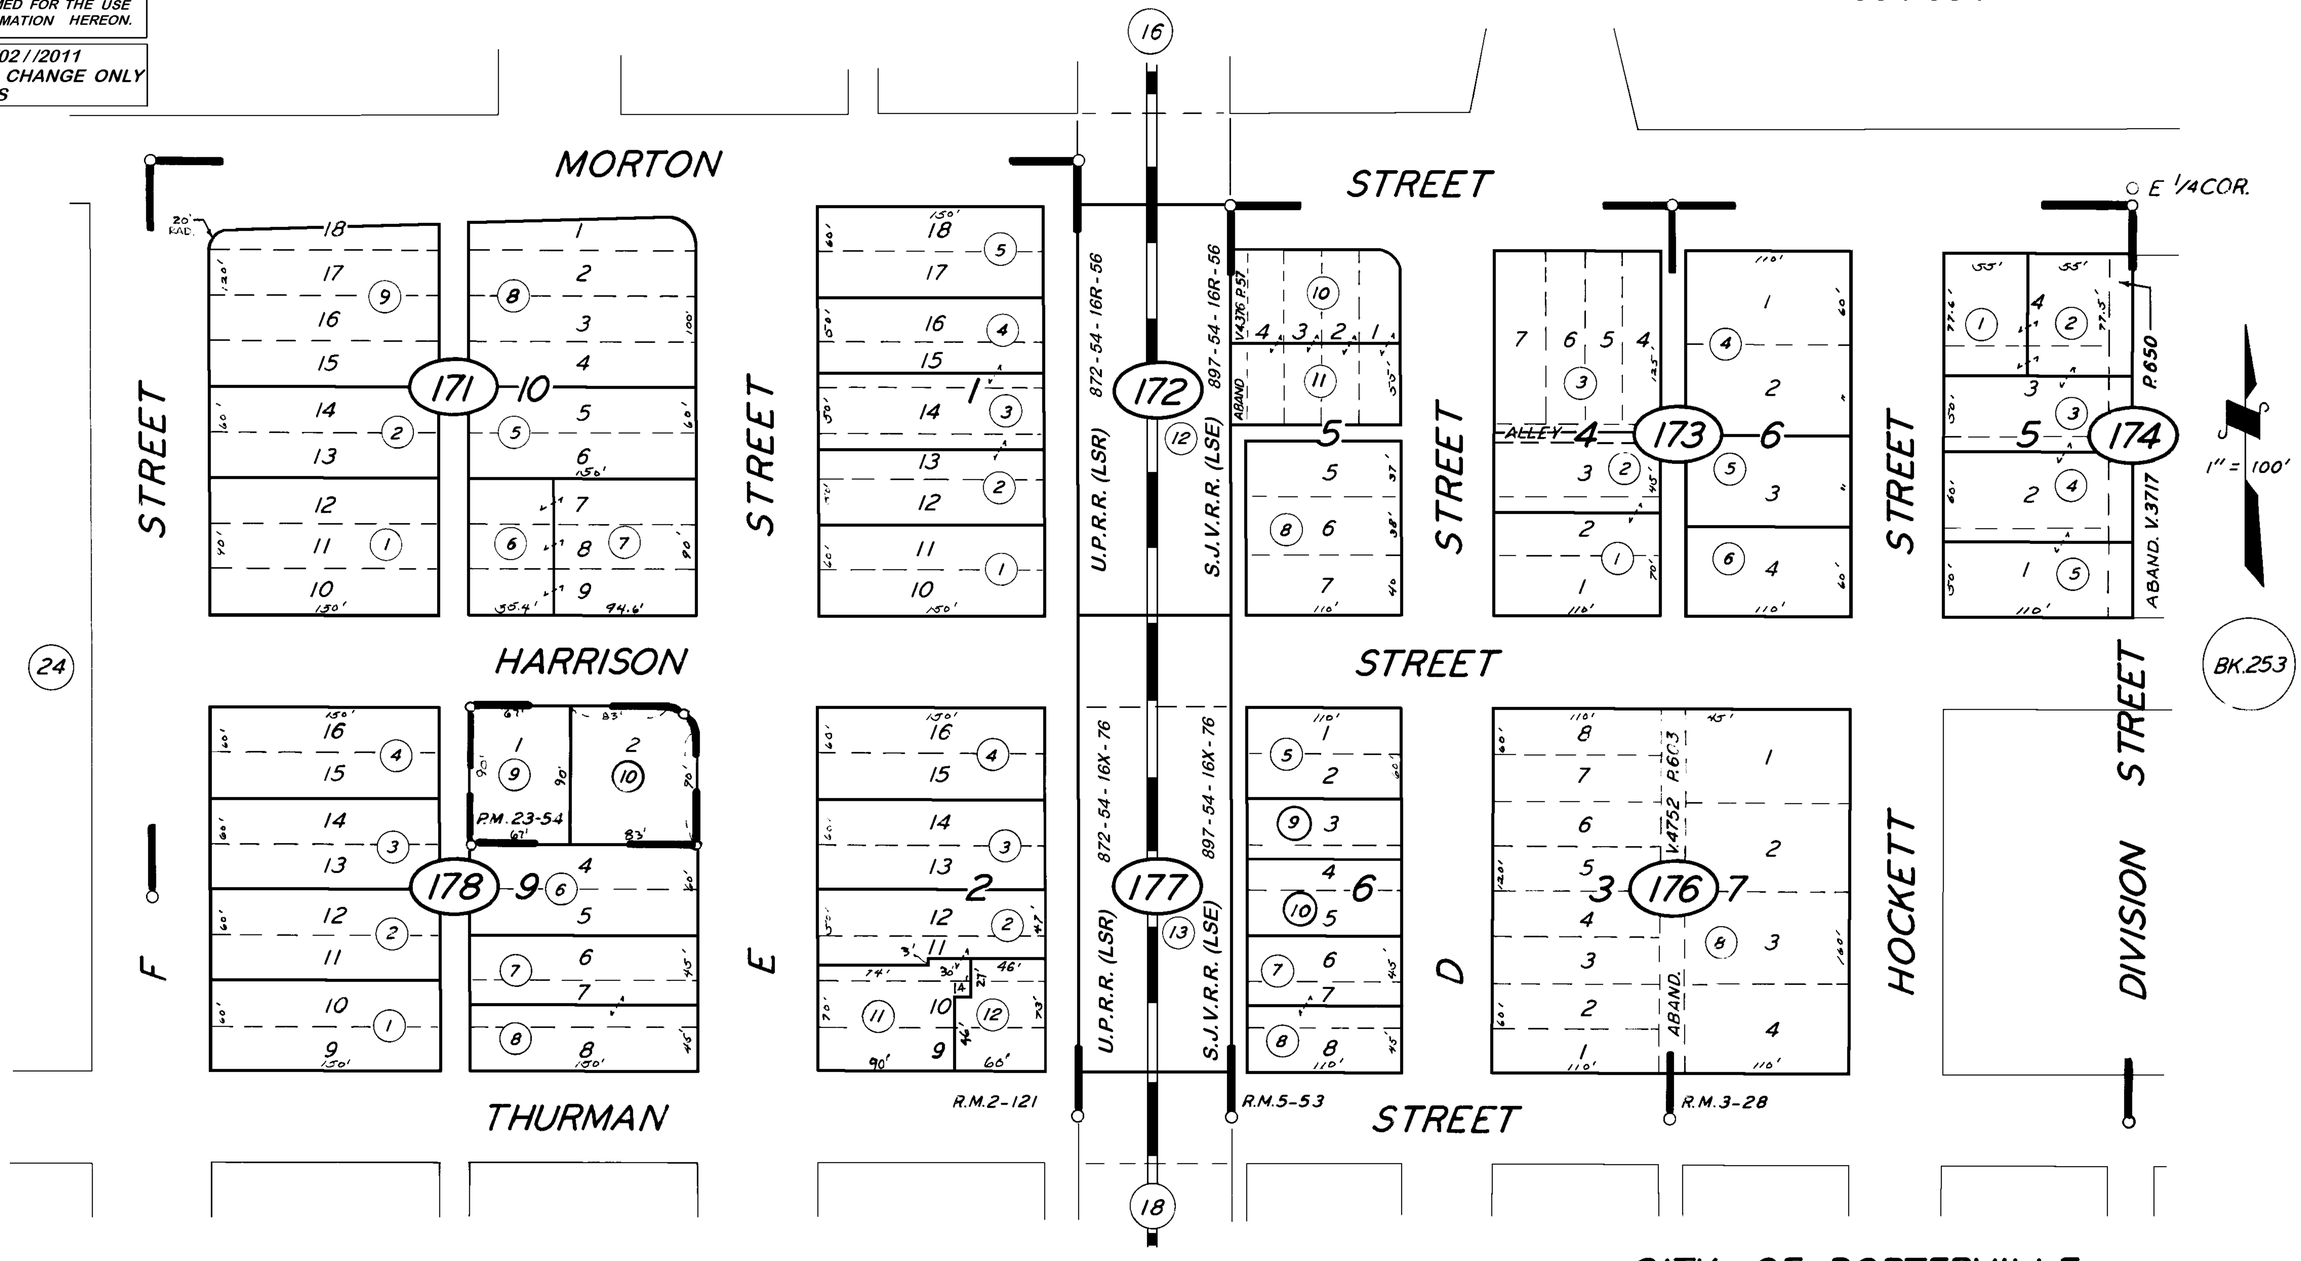

POR. EL BONITA TRACT R.M. 2-121
POR. B. HOCKETTS ADD. R.M. 3-28
POR. HOCKETT & PARKHURST NORTH EX. R.M. 5-53
PARCEL MAP 2253 P.M. 23-54

CITY OF PORTERVILLE
ASSESSOR'S MAPS BK. 252, PG. 17.
COUNTY OF TULARE, CALIF.

NOTE -- ASSESSOR'S BLOCK NUMBERS SHOWN IN ELLIPSES
ASSESSOR'S PARCEL NUMBERS SHOWN IN CIRCLES