DISCLAIMER

THIS MAP WAS PREPARED FOR LOCAL PROPERTY ASSESSMENT PURPOSES ONLY AND THE PARCELS SHOWN HEREON MAY NOT COMPLY WITH STATE AND LOCAL SUBDIVISION ORDINANCES, AND NO LIABILITY IS ASSUMED FOR THE USE OF THE INFORMATION SHOWN HEREON.

POR. SE1/4 SEC.26, T.21S., R.27E., M.D.B.&M.

Tax Area Code 252–20
004–000
004–084

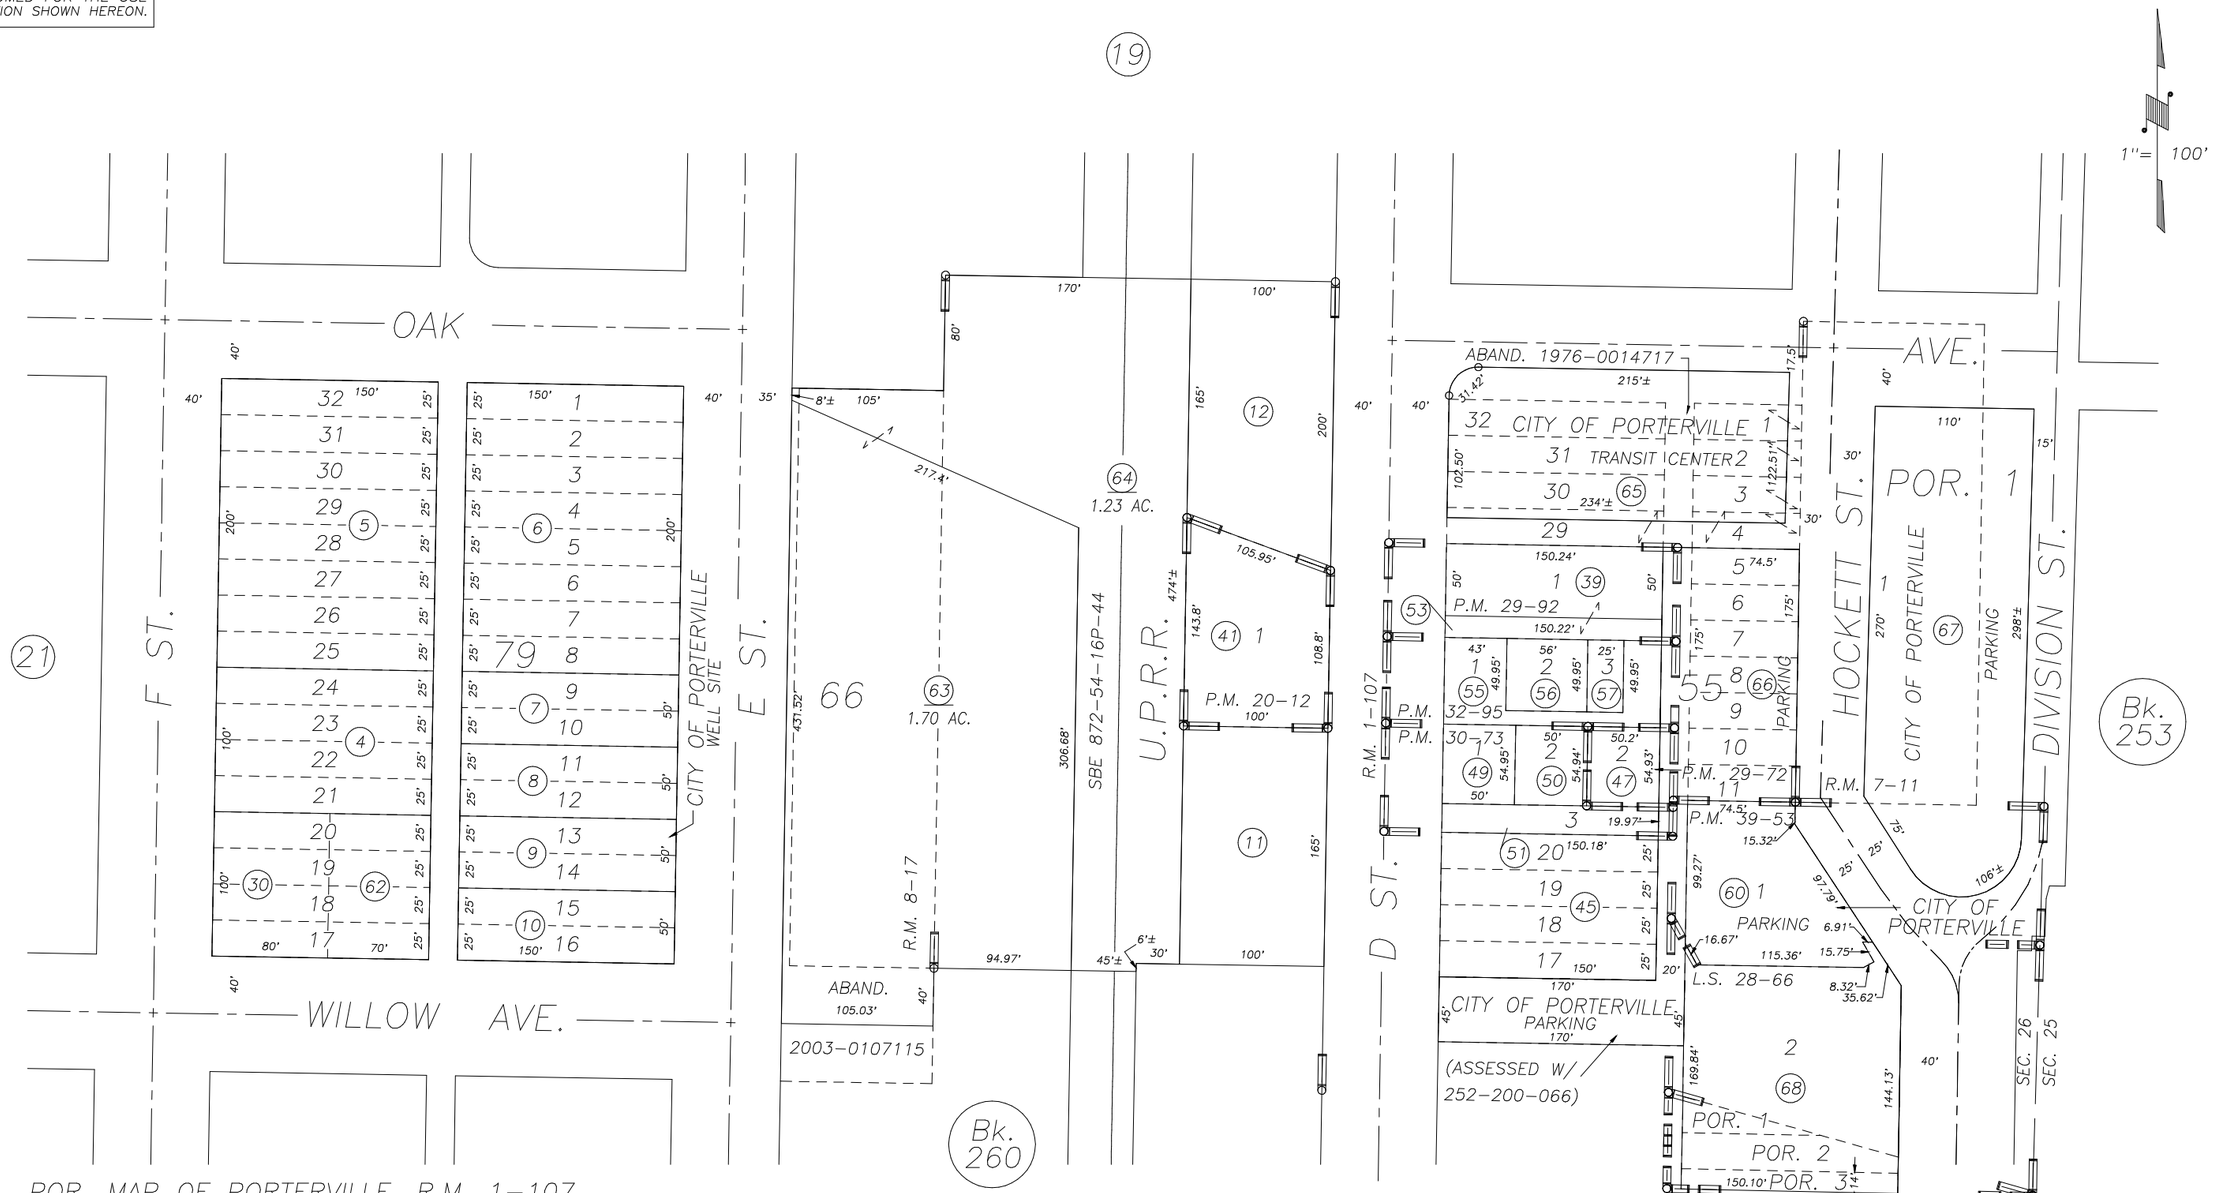

POR. MAP OF PORTERVILLE, R.M. 1–107
POR. MAP OF THE CITY OF PORTERVILLE, R.M. 7–11
POR. 2ND AMEND. MAP OF PORTERVILLE, R.M. 8–17
PARCEL MAP NO. 1911, P.M. 20–12
PARCEL MAP NO. 2871, P.M. 29–72
PARCEL MAP NO. 2891, P.M. 29–92
PARCEL MAP NO. 2972, P.M. 30–73

PARCEL MAP NO. 3194, P.M. 32–95
PARCEL MAP NO. 3850, P.M. 39–53
RECORD OF SURVEY, L.S. 28–66

CITY OF PORTERVILLE
ASSESSOR'S MAPS BK. 252 , PG. 20
COUNTY OF TULARE, CALIFORNIA, U.S.A.

NOTE: Assessor's Parcel Numbers Shown in Circles (1)
Assessor's Block Numbers Shown in Elipses (123)

REVISION	DATE	TECH
UPDATE MAPS	04/17/2013	ASG