70
72

POR. NW 1/4 OF SE 1/4 SEC. 26, T.21S., R.27E., M.D.B.&M.

TAX CODE AREA 252-23

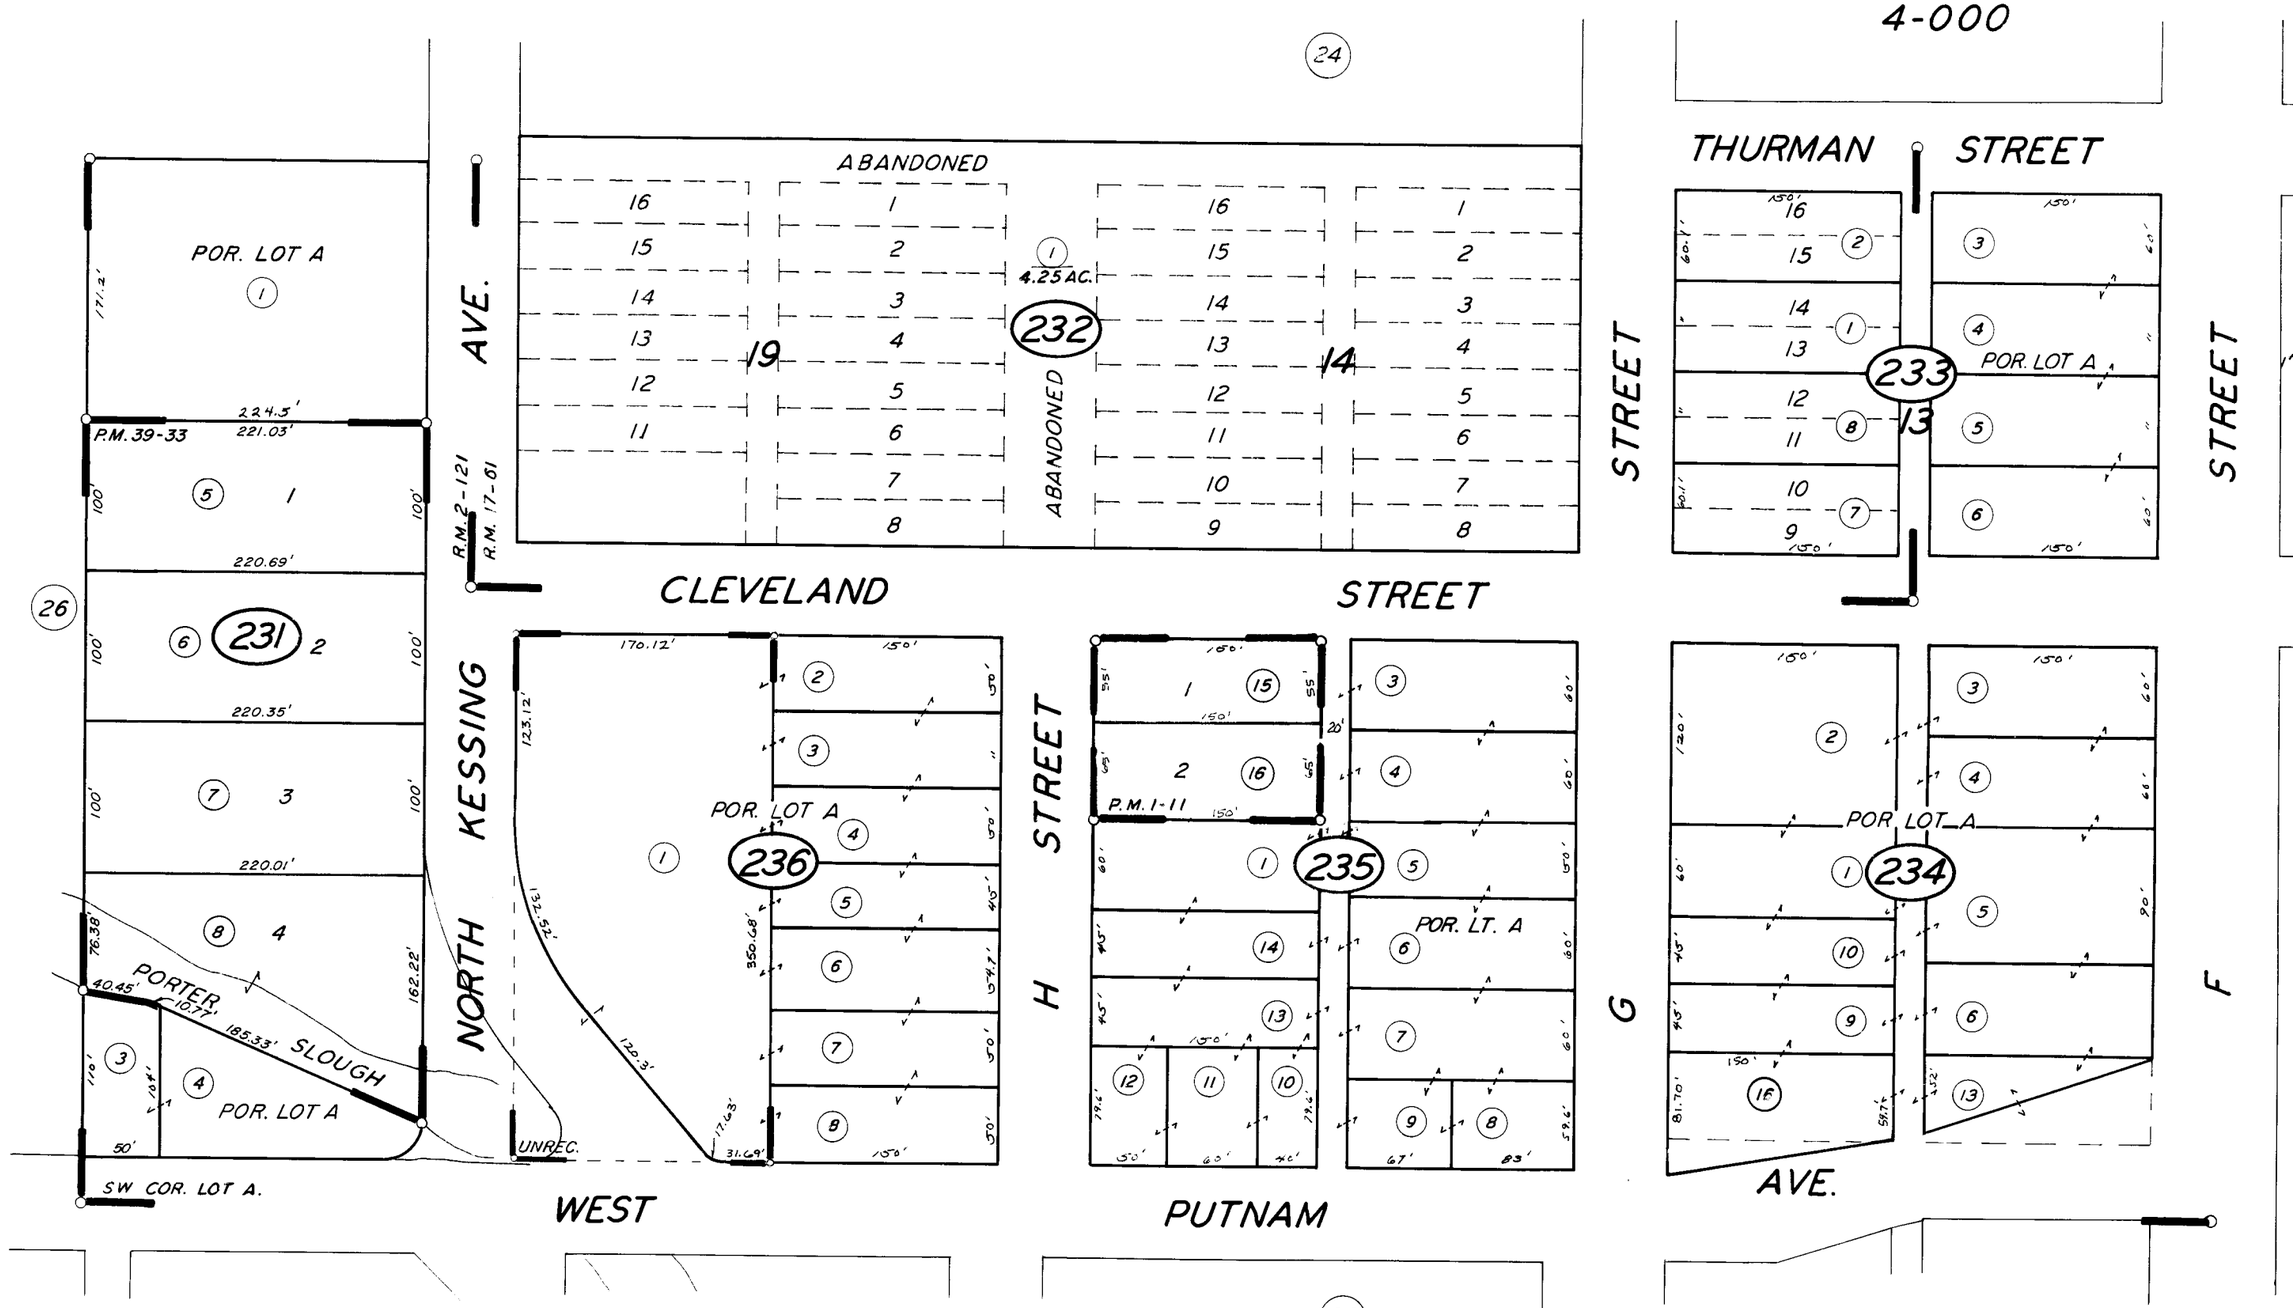

POR. BURGESS & SHRYS SUB. R.M. 17-61
POR. EL BONITO TRACT R.M. 2-121
PARCEL MAP 11 P.M. 1-11
PARCEL MAP 3830 P.M. 39-33
SUNRISE HANDY MKT. SURVEY, UNREC.

CITY OF PORTERVILLE

ASSESSOR'S MAPS BK. 252 PG. 23.

COUNTY OF TULARE, CALIF.

NOTE — ASSESSOR'S BLOCK NUMBERS SHOWN IN ELLIPSES
ASSESSOR'S PARCEL NUMBERS SHOWN IN CIRCLES