DISCLAIMER

THIS MAP WAS PREPARED FOR LOCAL PROPERTY ASSESSMENT PURPOSES ONLY. THE PARCELS SHOWN HEREON MAY NOT COMPLY WITH STATE AND LOCAL SUBDIVISION ORDINANCES. NO LIABILITY IS ASSUMED FOR THE USE OF THE INFORMATION HEREON.

REVISED: 11/03/2005
REASON: 2004-0092787
TECHNICIAN: KMS

POR. NE 1/4 OF SW 1/4 SEC. 26, T.21S., R.27E., M.D.B.&M.

TAX CODE AREA **252-25**

4-000

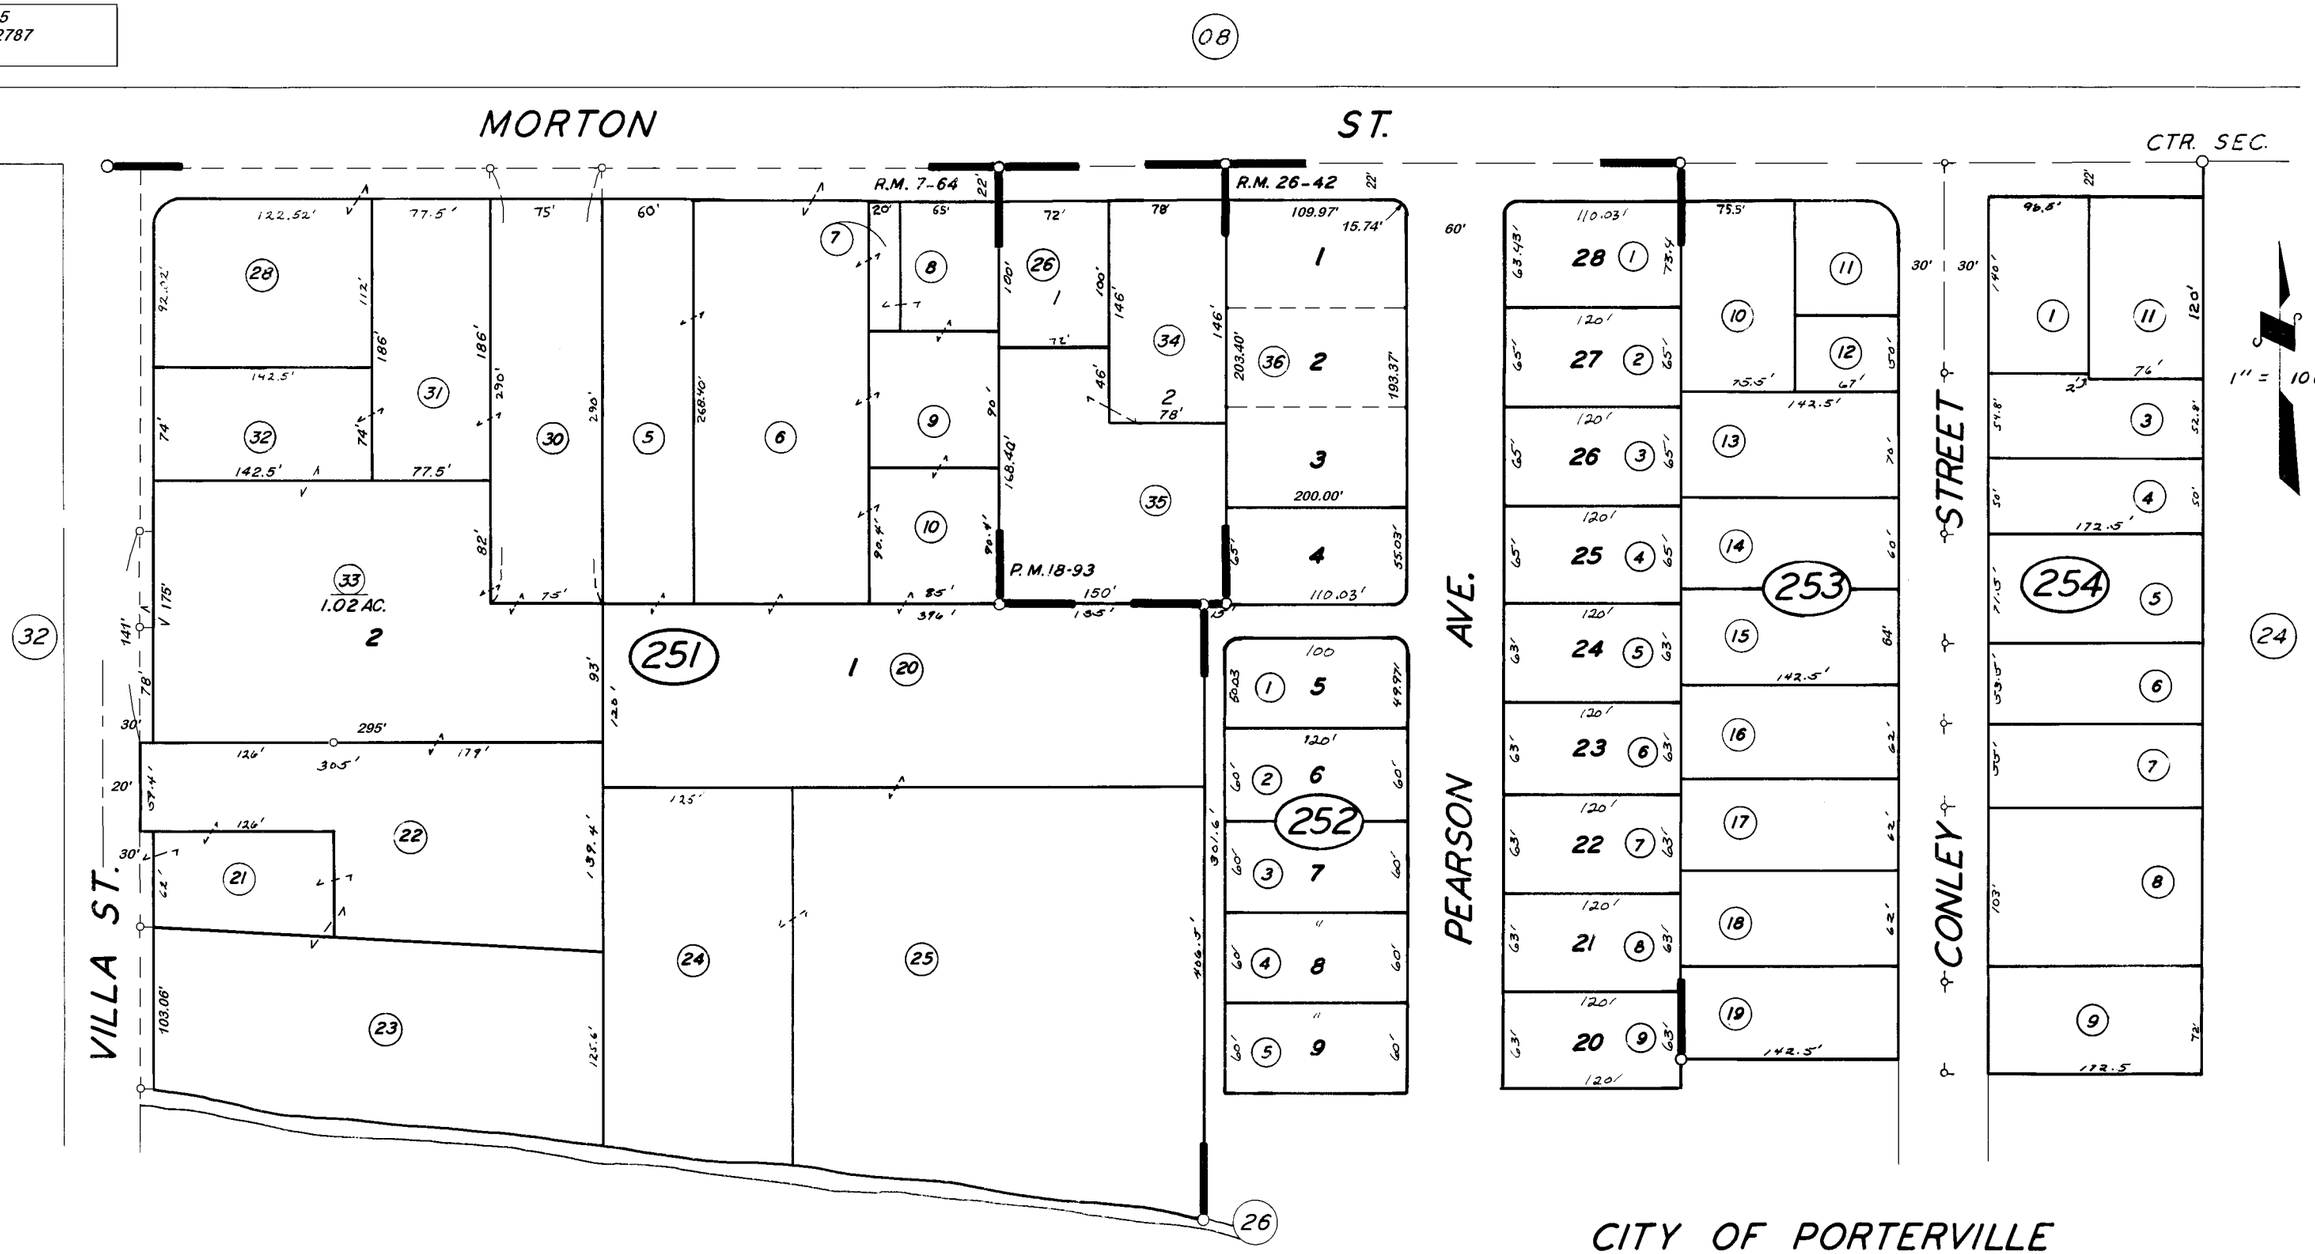

POR. WILLIAMS & PREMO VILLA TRACT R.M. 7-64
POR. MORTON GARDENS R.M. 26-42
PARCEL MAP 1792, P.M. 18-93

CITY OF PORTERVILLE

ASSESSOR'S MAPS BK. 252, PG. 25.

COUNTY OF TULARE, CALIF.

NOTE — ASSESSOR'S BLOCK NUMBERS SHOWN IN ELLIPSES
ASSESSOR'S PARCEL NUMBERS SHOWN IN CIRCLES