S'LY. POR. NE ¼ OF SW ¼ SEC. 26, T21S., R27E., M.D.B.&M.

TAX CODE AREA **252-26**

4-000

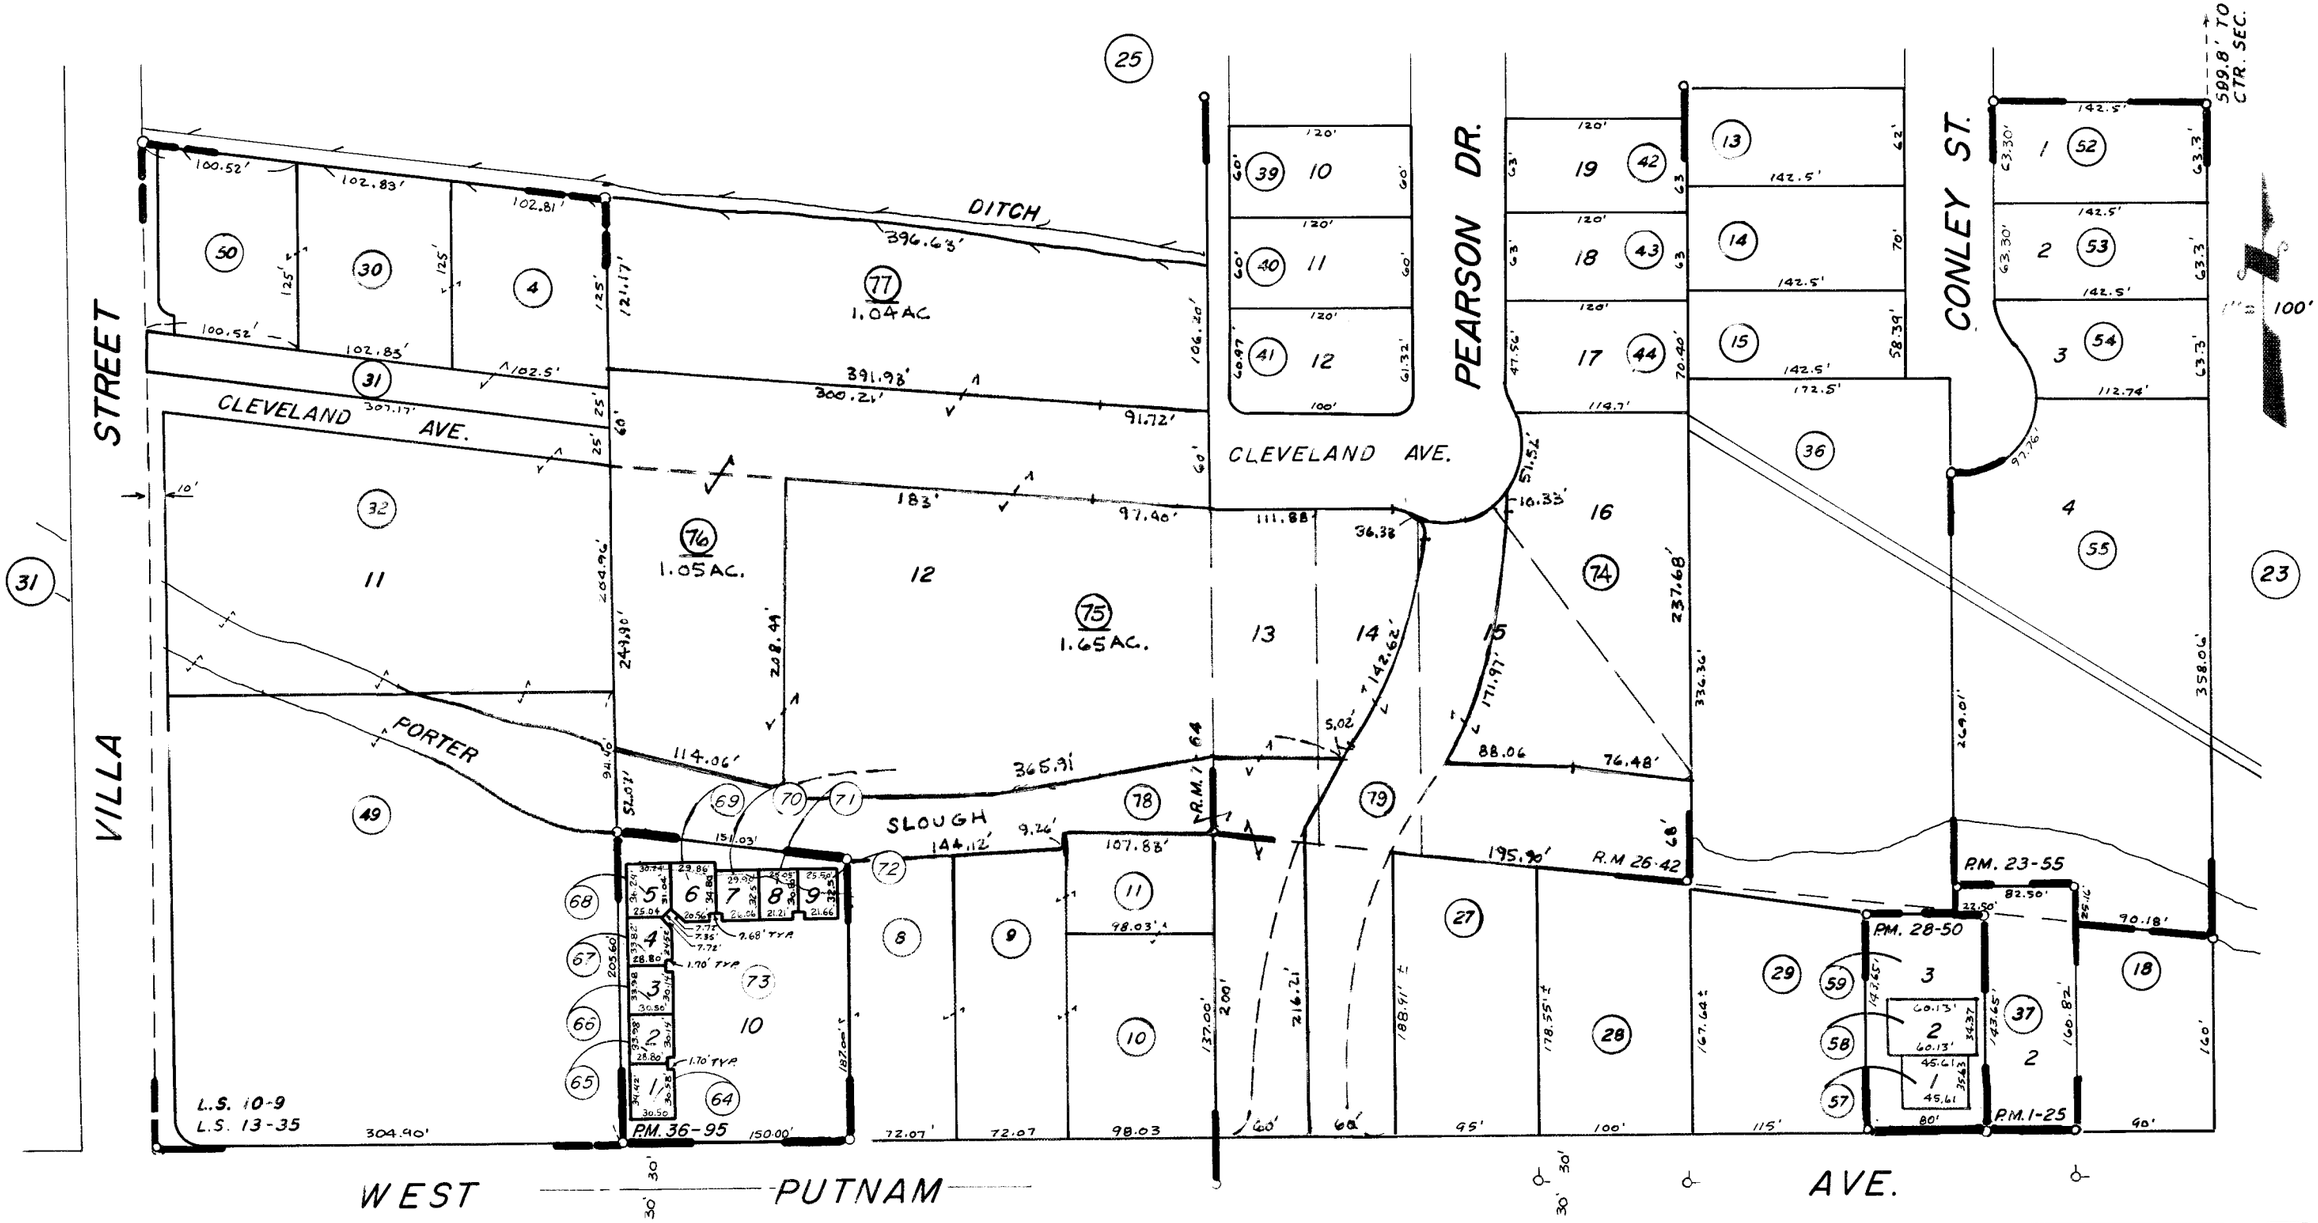

POR. WILLIAMS & PREMO VILLA TRACT R.M. 7-64 (27)
POR. MORTON GARDENS R.M. 26-42
PARCEL MAP 25 P.M. 1-25
RECORD OF SURVEY L.S. 13-35
PARCEL MAP 2254, P.M. 23-55
PARCEL MAP 2749, P.M. 28-50
RECORD OF SURVEY, L.S. 10-9
PARCEL MAP 3592, P.M. 36-95

CITY OF PORTERVILLE
ASSESSOR'S MAPS BK. 252 PG. 26
COUNTY OF TULARE, CALIF.

NOTE—ASSESSOR'S BLOCK NUMBERS SHOWN IN ELLIPSES
ASSESSOR'S PARCEL NUMBERS SHOWN IN CIRCLES