DISCLAIMER

THIS MAP WAS PREPARED FOR LOCAL PROPERTY ASSESSMENT PURPOSES ONLY. THE PARCELS SHOWN HEREON MAY NOT COMPLY WITH STATE AND LOCAL SUBDIVISION ORDINANCES. NO LIABILITY IS ASSUMED FOR THE USE OF THE INFORMATION HEREON.

REVISED: 04/15/2011
REASON: TRAC CHANGE ONLY
CAD TECH: KMS

POR. SE 1/4 OF SW 1/4 SEC. 26, T.21S., R.27E., M.D.B.&M.

TAX CODE AREA **252-28**
004-000
004-150

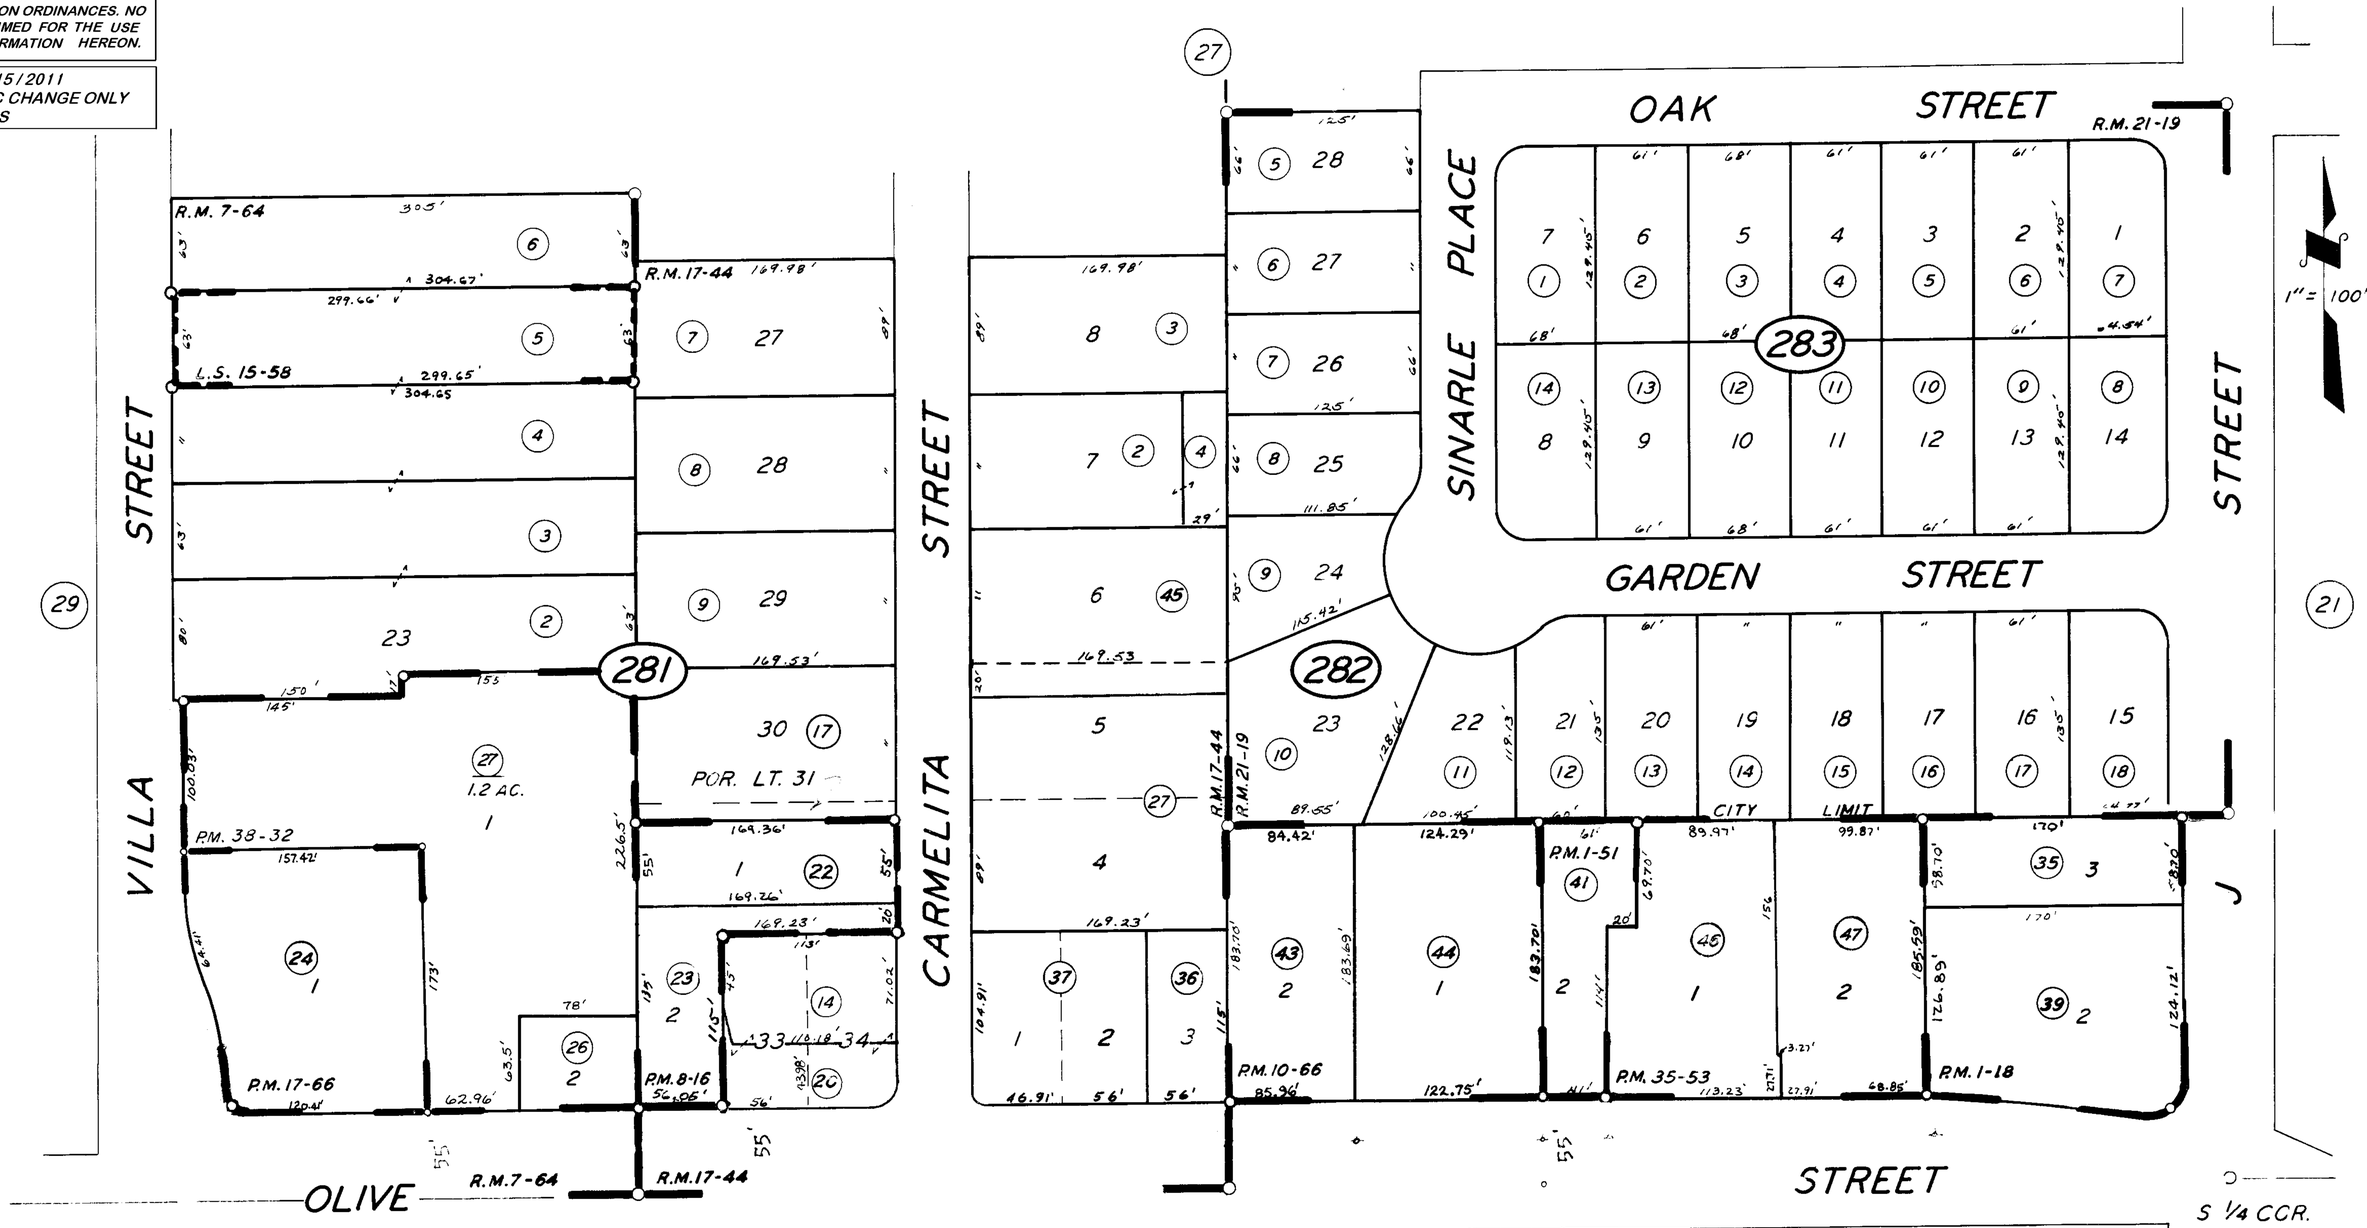

POR. WILLIAMS & PREMO VILLA TRACT, R.M. 7-64
POR. FRAME TRACT, R.M. 17-44
SINARLE TRACT, R.M. 21-19
PARCEL MAP 18, P.M. 1-18
PARCEL MAP 51, P.M. 1-51
PARCEL MAP 716, P.M. 8-16
PARCEL MAP 965, P.M. 10-66
PARCEL MAP 1665, P.M. 17-66
PARCEL MAP 3451, P.M. 35-53
PARCEL MAP 3729 P.M. 38-32

BK.260

RECORD OF SURVEY, L.S. 15-58

CITY OF PORTERVILLE

ASSESSOR'S MAPS BK. 252, PG. 28.

COUNTY OF TULARE, CALIF.

NOTE — ASSESSOR'S BLOCK NUMBERS SHOWN IN ELLIPSES
ASSESSOR'S PARCEL NUMBERS SHOWN IN CIRCLES