DISCLAIMER

THIS MAP WAS PREPARED FOR LOCAL PROPERTY ASSESSMENT PURPOSES ONLY AND THE PARCELS SHOWN HEREON MAY NOT COMPLY WITH STATE AND LOCAL SUBDIVISION ORDINANCES, AND NO LIABILITY IS ASSUMED FOR THE USE OF THE INFORMATION SHOWN HEREON.

POR. NORTH 1/2 SECTION 30, T.21S., R.28E., M.D.B. & M.
POR. SE 1/4 OF NE 1/4 SECTION 25, T.21S., R.27E., M.D.B. & M.
POR. WEST 1/2 NW 1/4 SECTION 29, T.21S., R.28E., M.D.B. & M.

Tax Area Code 254-01

1.26-001	4-000
4-053	4-059
4-075	4-112

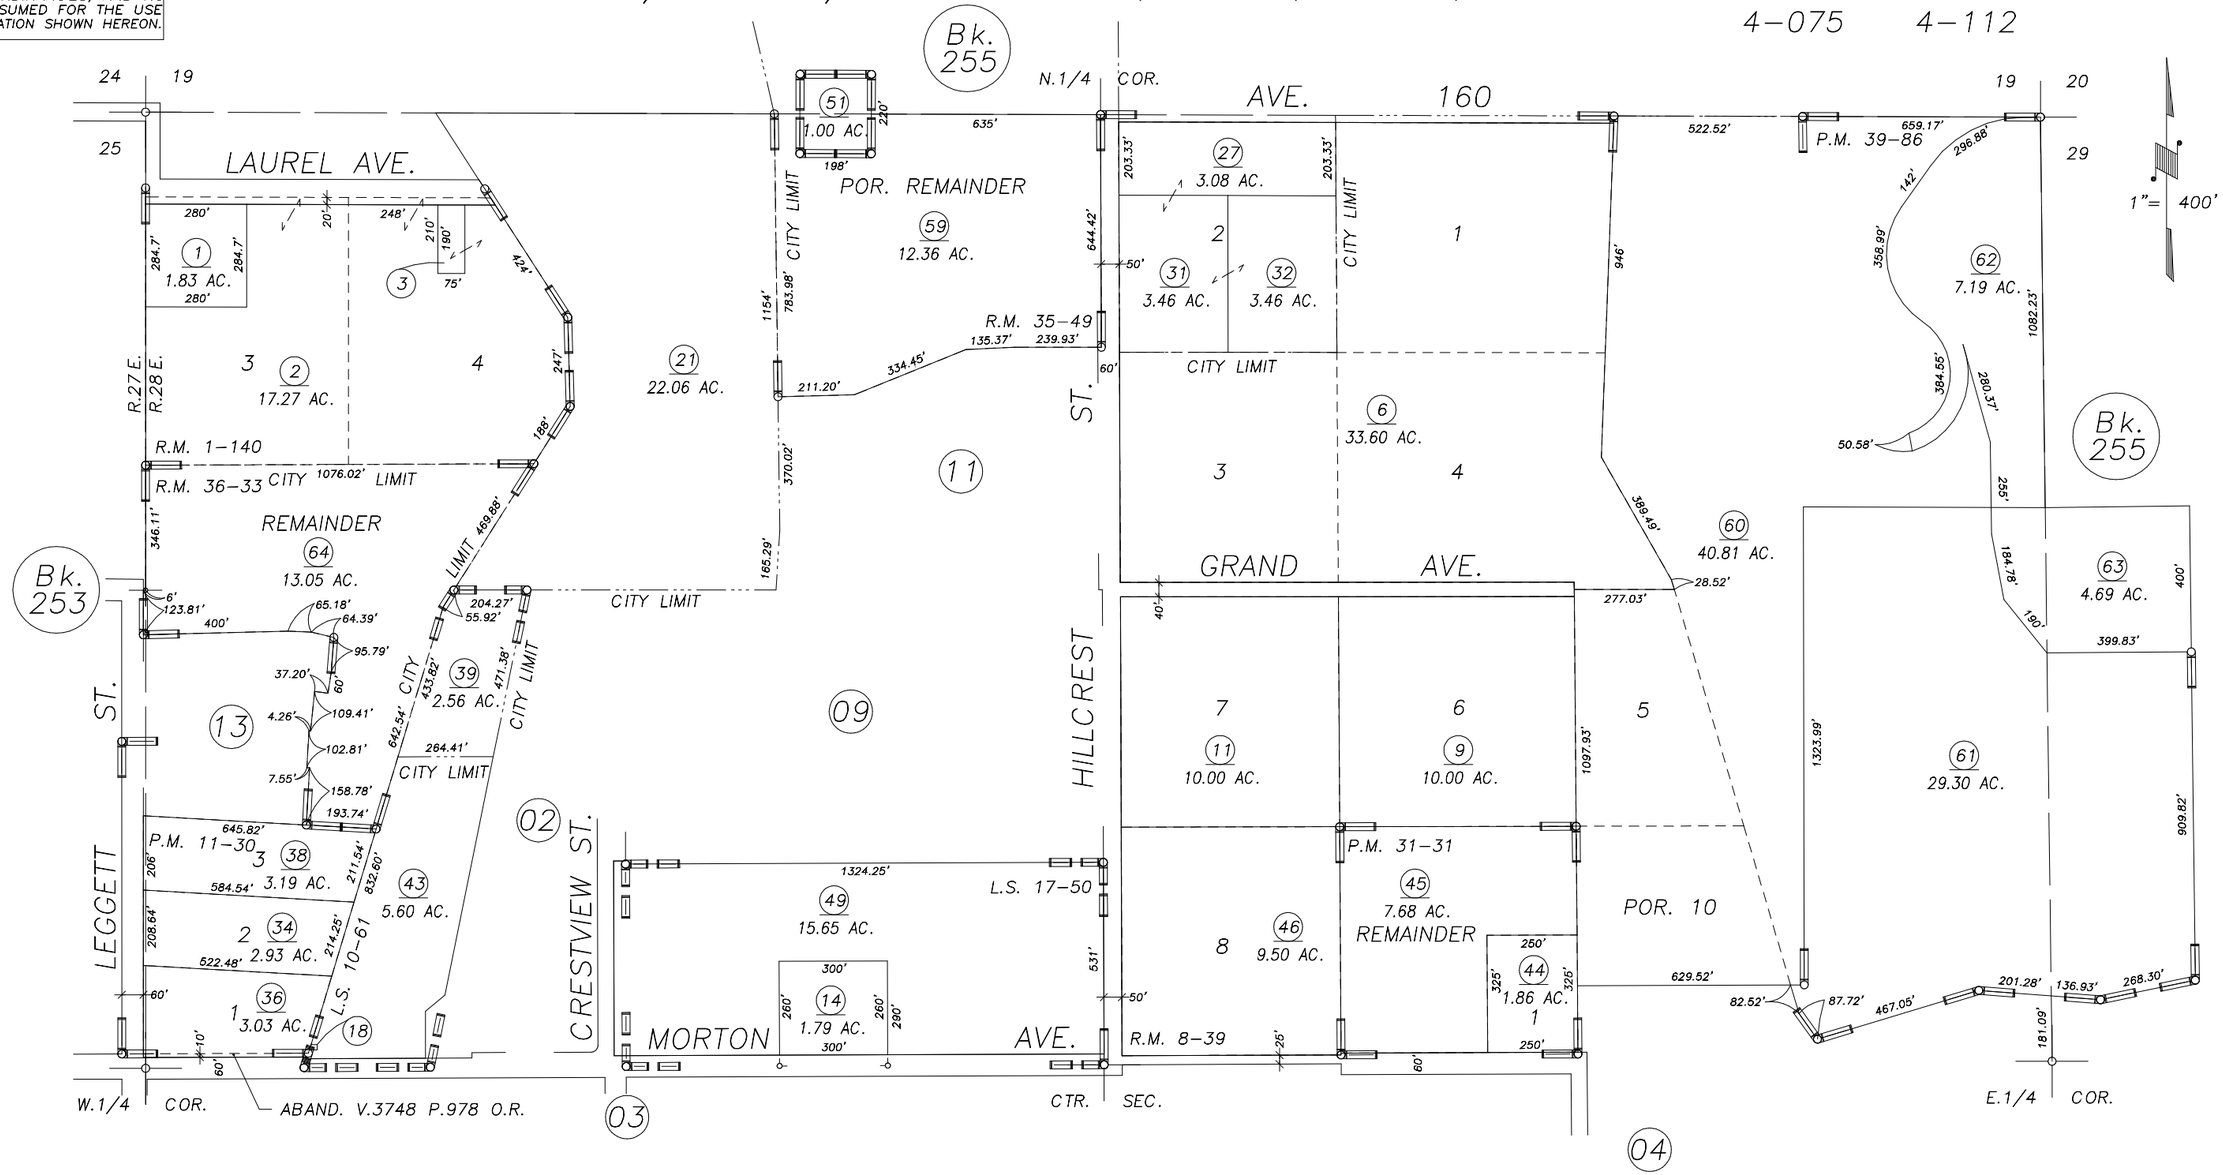

POR. A.R. HENRY'S SUB., R.M. 1-140
POR. MONACHE TRACT, R.M. 8-39
PARCEL MAP 1029, P.M. 11-30
RECORD OF SURVEY, L.S. 10-61
POR. JASMINE RANCH PHASE 1, R.M. 35-49
PARCEL MAP 3030, P.M. 31-31
POR. REVERSION TO ACREAGE, P.M. 39-86

RECORD OF SURVEY, L.S. 17-50
POR. NORTH GATE ESTATES, R.M. 36-33

CITY OF PORTERVILLE
ASSESSOR'S MAPS BK. 254 , PG. 01 .
COUNTY OF TULARE, CALIF.

NOTE: Assessor's Block Numbers Shown in Ellipses
Assessor's Parcel Numbers Shown in Circles

94/95

REVISION	DATE	BY
ADD TAC 4-112	6-6-94	KPT