DISCLAIMER

THIS MAP WAS PREPARED FOR LOCAL PROPERTY ASSESSMENT PURPOSES ONLY AND THE PARCELS SHOWN HEREON MAY NOT COMPLY WITH STATE AND LOCAL SUBDIVISION ORDINANCES, AND NO LIABILITY IS ASSUMED FOR THE USE OF THE INFORMATION SHOWN HEREON.

N1/2 SEC.30. T.21S., R.28E., M.D.B.&M.

Tax Area Code 254-01

126-001 004-000
004-080 004-059
004-075 004-112

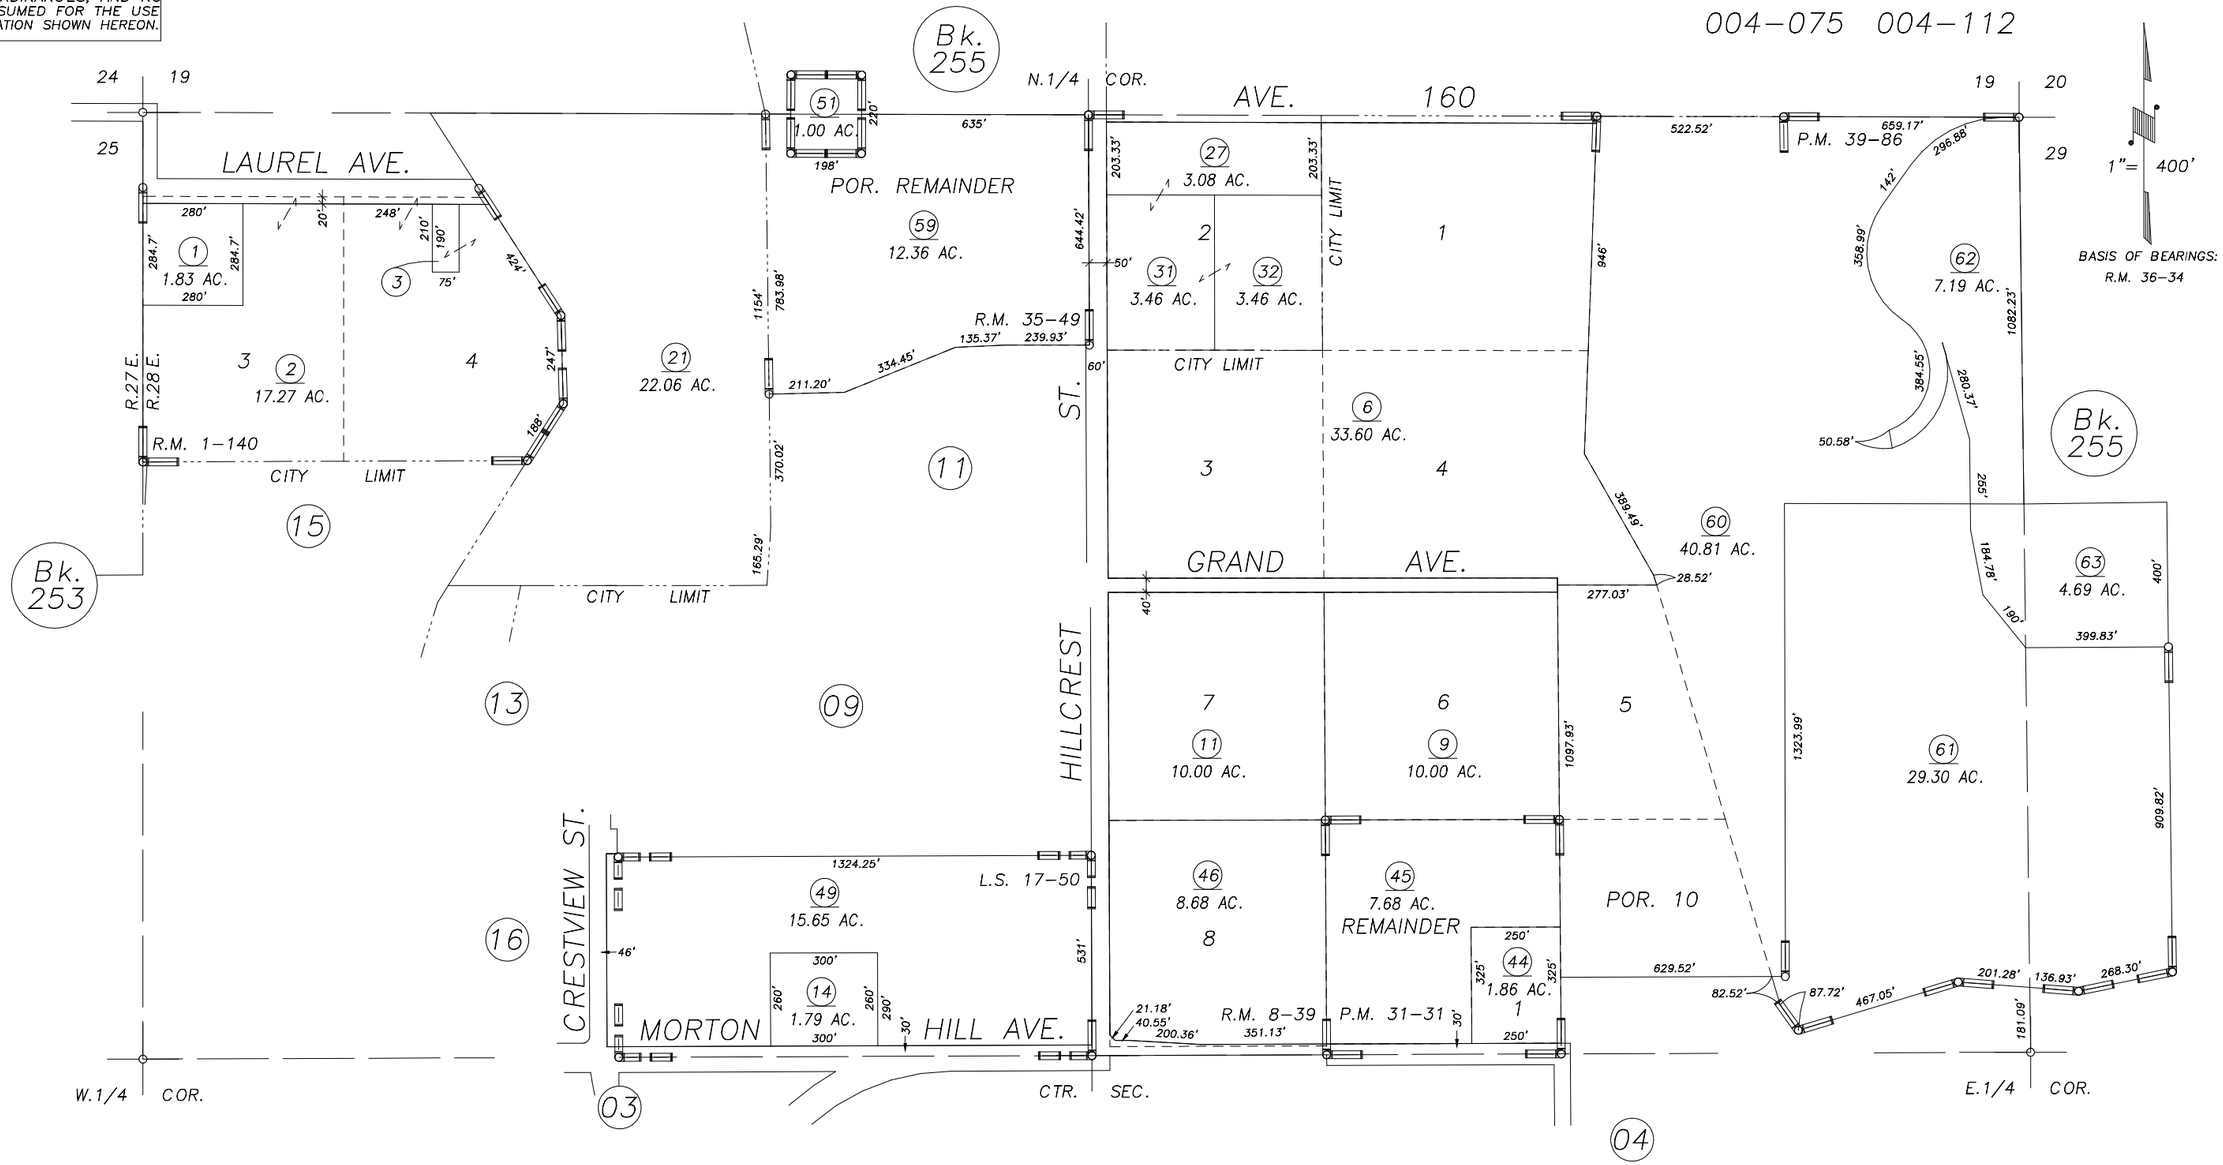

POR. A.R. HENRY'S SUB., R.M. 1-140
POR. MONACHE TRACT, R.M. 8-39
RECORD OF SURVEY, L.S. 17-50
POR. JASMINE RANCH PHASE 1, R.M. 35-49
PARCEL MAP 3030, P.M. 31-31
POR. REVERSION TO ACREAGE, P.M. 39-86

VICINITY OF PORTERVILLE
ASSESSOR'S MAPS BK.254 , PG.01
COUNTY OF TULARE, CALIFORNIA, U.S.A.

NOTE: Assessor's Parcel Numbers Shown in Circles (1)
Assessor's Block Numbers Shown in Elipses (123)

REVISION	DATE	TECH
2007-0040494	06/30/2008	JRS