DISCLAIMER

THIS MAP WAS PREPARED FOR LOCAL PROPERTY ASSESSMENT PURPOSES ONLY. THE PARCELS SHOWN HEREON MAY NOT COMPLY WITH STATE AND LOCAL SUBDIVISION ORDINANCES. NO LIABILITY IS ASSUMED FOR THE USE OF THE INFORMATION HEREON.

REVISED: 06/24/2014
REASON: 1977-0004585
CAD TECH: ASG

POR. S 1/2 OF SW 1/4 SEC. 14, T.21S., R.27E., M.D.B.&M.

TAX CODE AREA 255-25

126-001
4-109

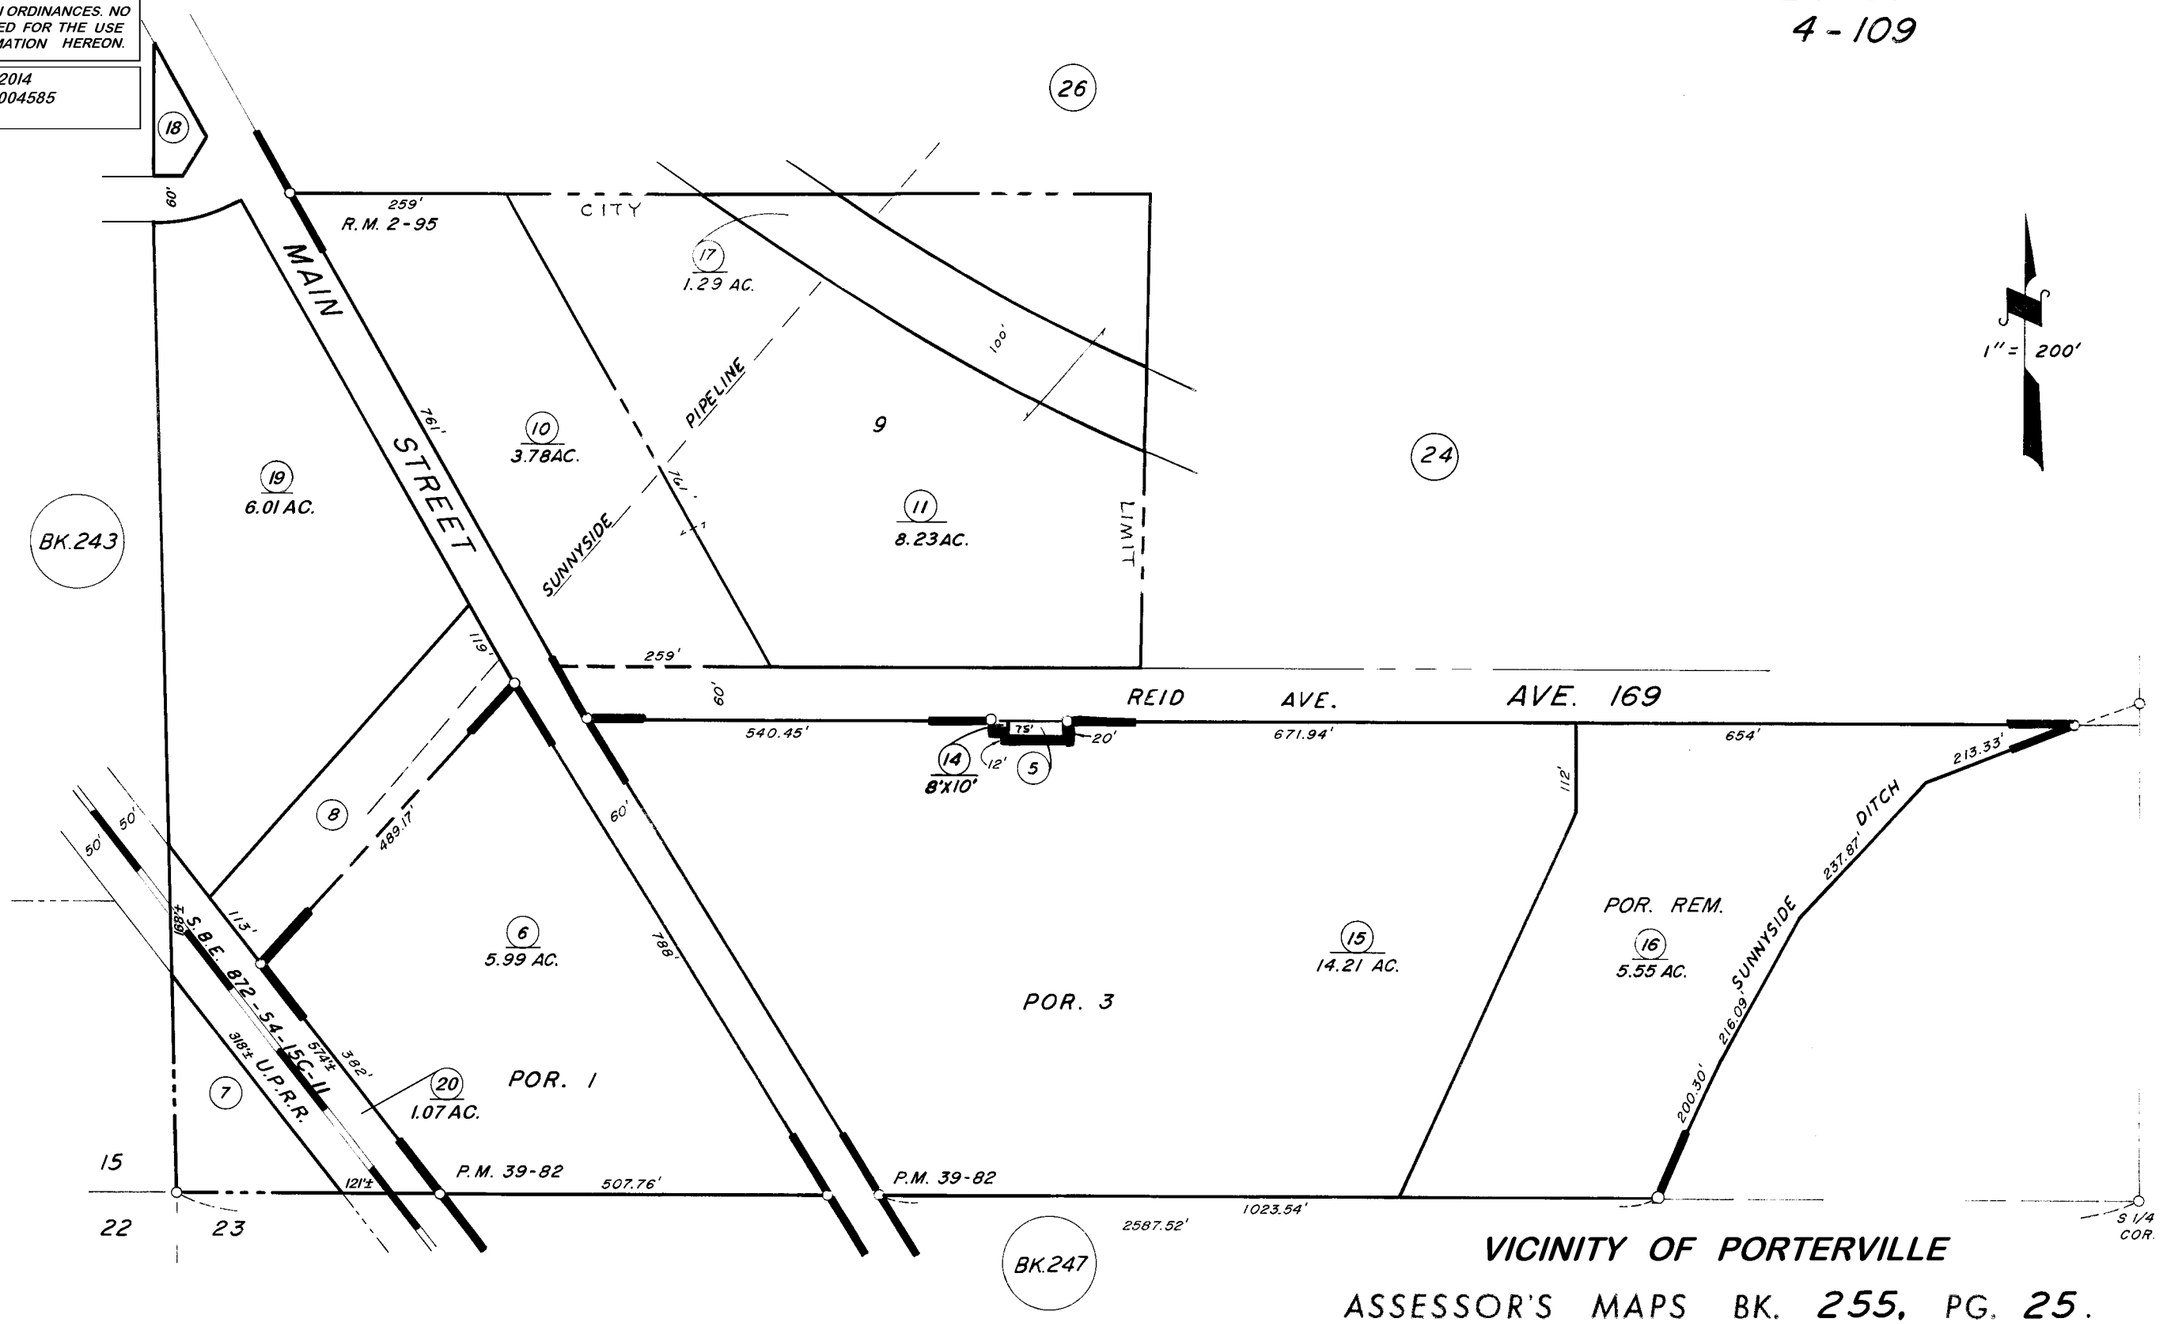

POR. SUNNYSIDE ORANGE COL. R.M. 2-95.
POR. PARCEL MAP 3879 P.M. 39-82

VICINITY OF PORTERVILLE

ASSESSOR'S MAPS BK. 255, PG. 25.

COUNTY OF TULARE, CALIF.

NOTE --- ASSESSOR'S BLOCK NUMBERS SHOWN IN ELLIPSES
ASSESSOR'S PARCEL NUMBERS SHOWN IN CIRCLES