DISCLAIMER

THIS MAP WAS PREPARED FOR LOCAL PROPERTY ASSESSMENT PURPOSES ONLY AND THE PARCELS SHOWN HEREON MAY NOT COMPLY WITH STATE AND LOCAL SUBDIVISION ORDINANCES, AND NO LIABILITY IS ASSUMED FOR THE USE OF THE INFORMATION SHOWN HEREON.

POR. S 1/2 SECTION 34, T.21S., R.27E., M.D.B. & M.

Tax Area Code 259-03

4-000
4-014
61-000
126-001

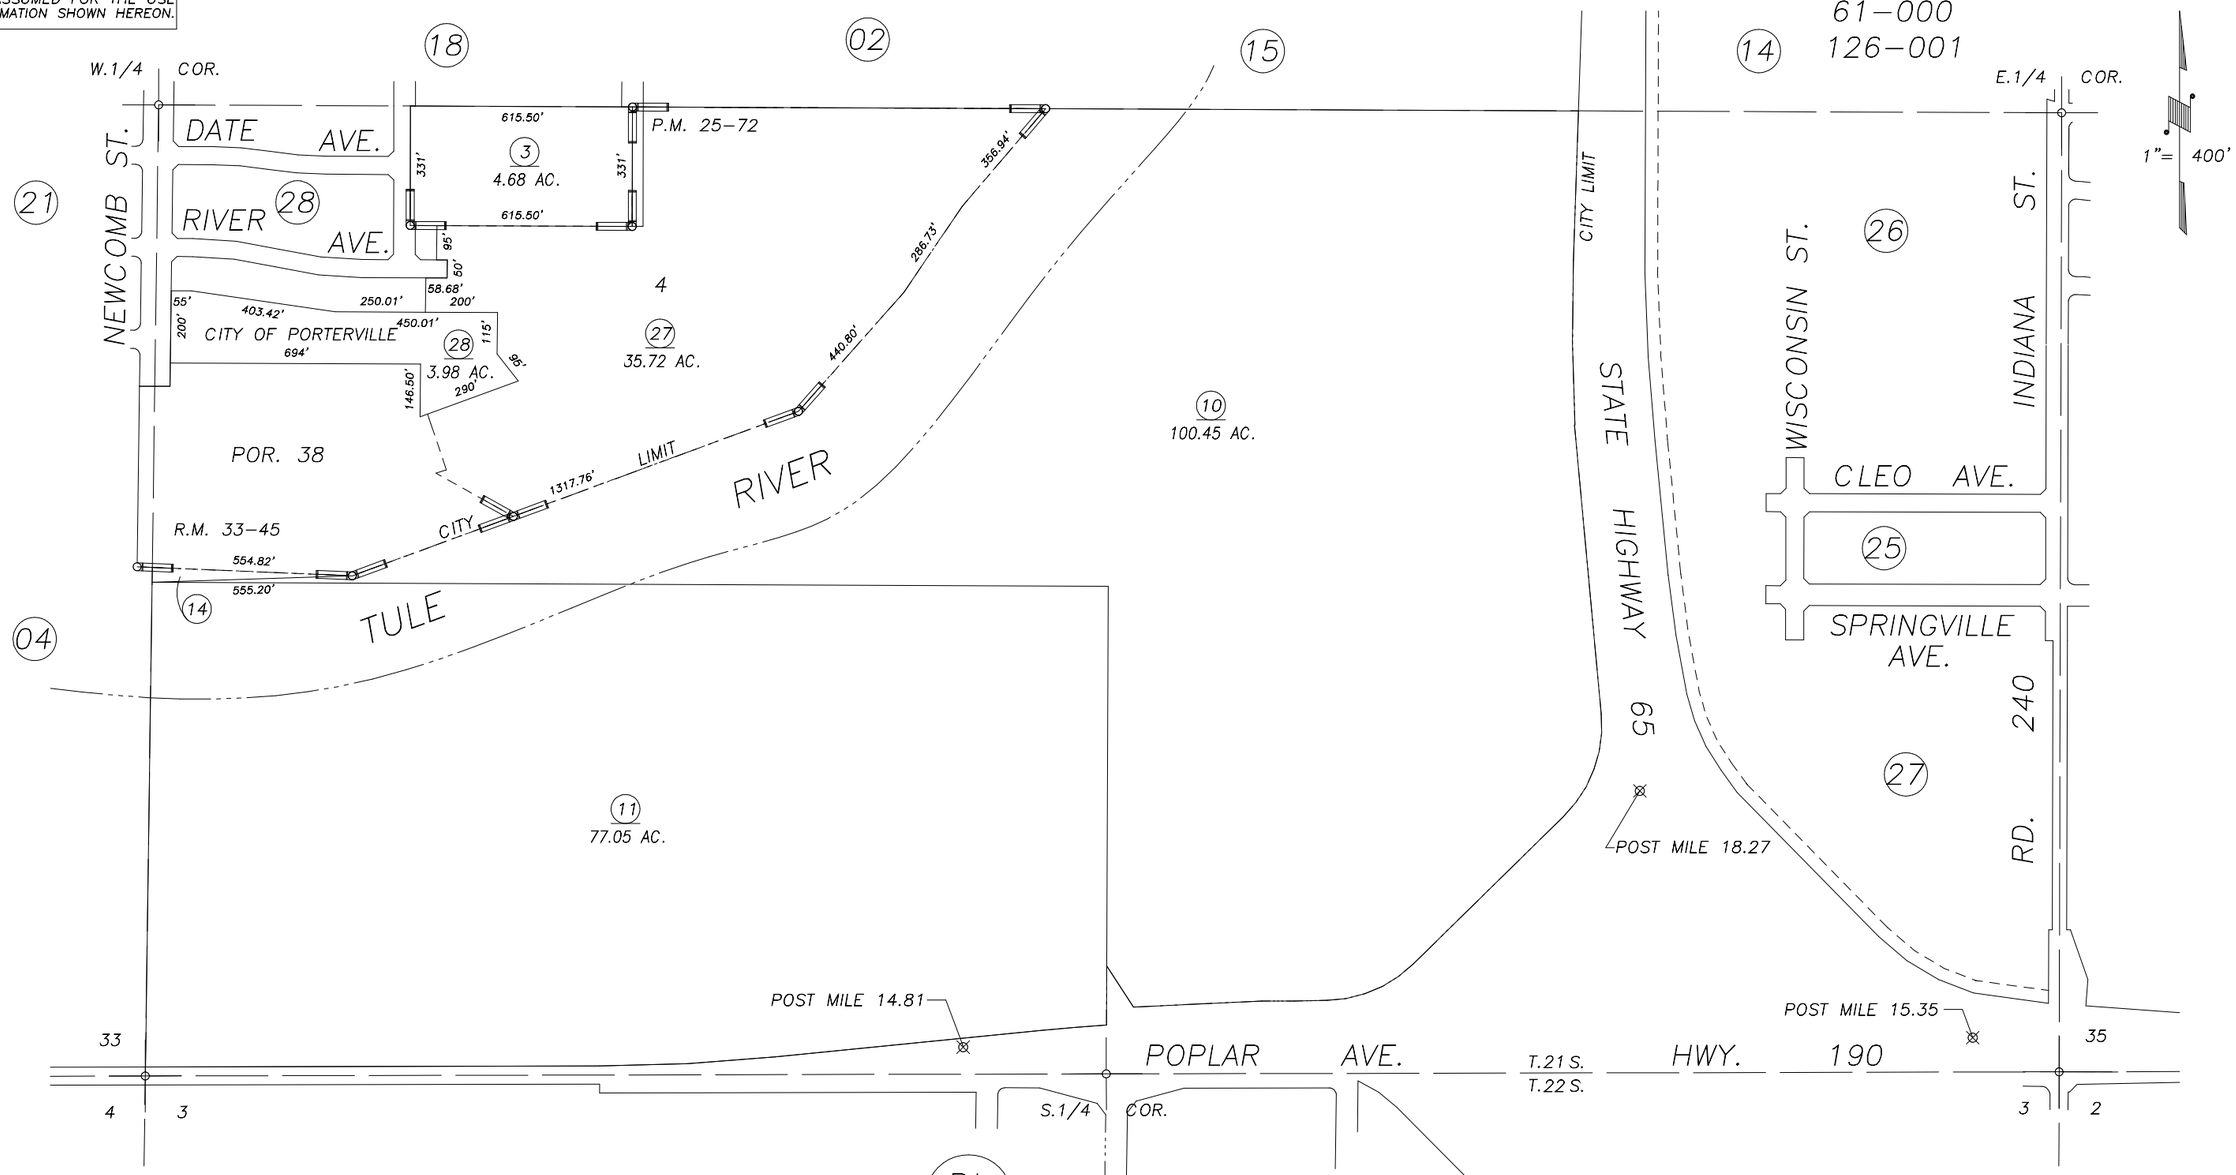

POR. PARCEL MAP 2471, P.M. 25-72
POR. RIVER RANCH ESTATES UNIT 1, R.M. 33-45

CITY OF PORTERVILLE
ASSESSOR'S MAPS BK. 259 , PG. 03 .
COUNTY OF TULARE, CALIF.

NOTE: Assessor's Block Numbers Shown in Ellipses
Assessor's Parcel Numbers Shown in Circles

99/00

REVISION	DATE	BY
ADD PG. 28	1/27/99	KPT