DISCLAIMER

THIS MAP WAS PREPARED FOR LOCAL PROPERTY ASSESSMENT PURPOSES ONLY AND THE PARCELS SHOWN HEREON MAY NOT COMPLY WITH STATE AND LOCAL SUBDIVISION ORDINANCES, AND NO LIABILITY IS ASSUMED FOR THE USE OF THE INFORMATION SHOWN HEREON.

POR. S 1/2 SECTION 33, T.21S., R.27E., M.D.B. & M.

Tax Area Code 259-04

4-014
4-117
61-000
126-001

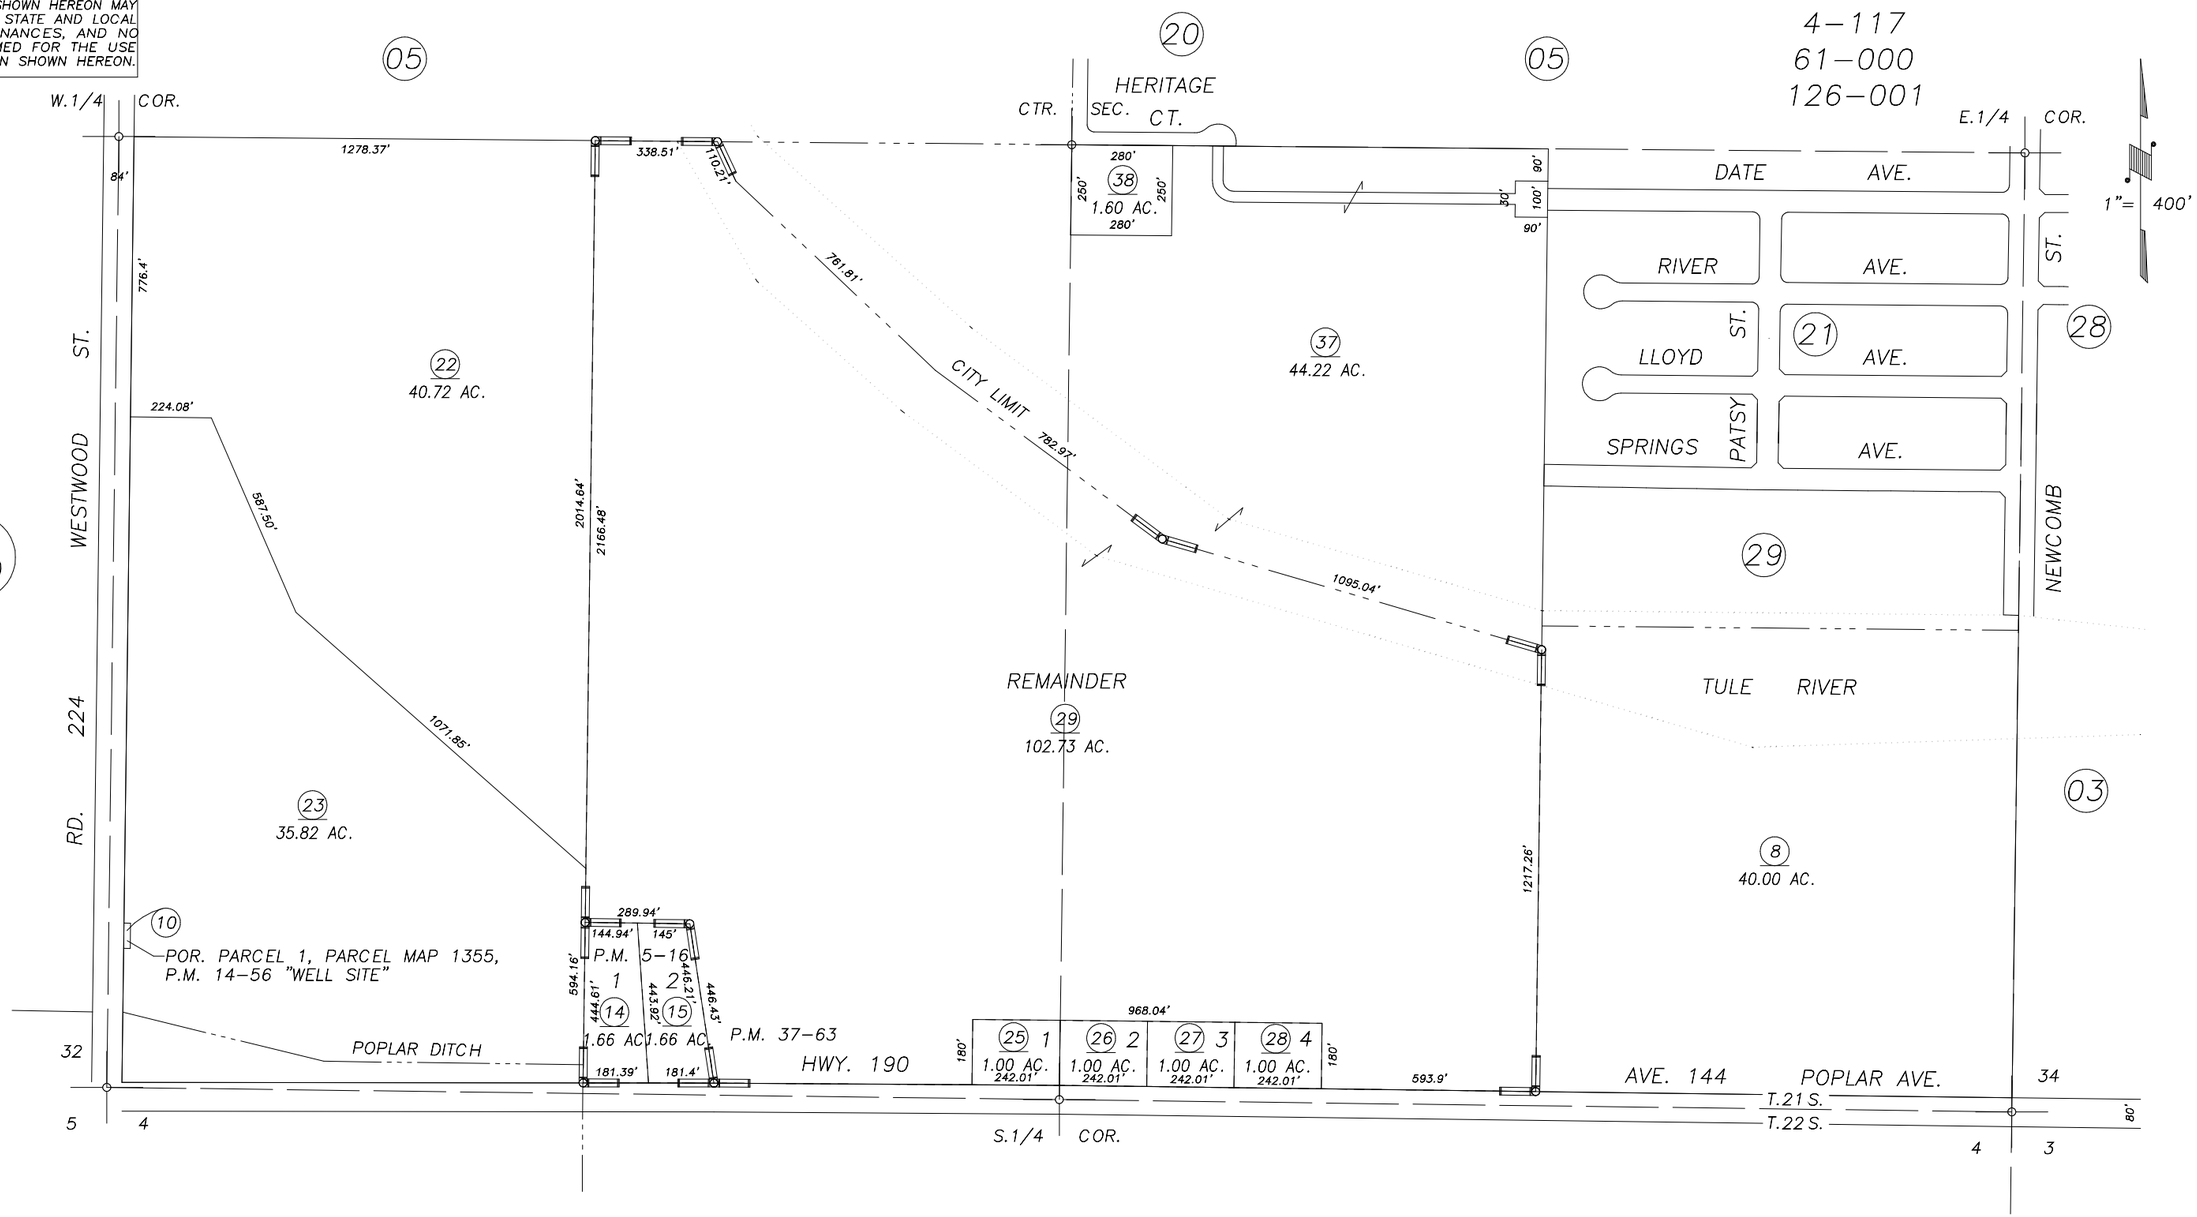

REVISION	DATE	BY
1992-0090120	5/15/2001	KMS

PARCEL MAP 416, P.M. 5-16
POR. PARCEL MAP 1355, P.M. 14-56
PARCEL MAP 3660, P.M. 37-63

Bk. 302

CITY OF PORTERVILLE
ASSESSOR'S MAPS BK. 259 , PG. 04 .
COUNTY OF TULARE, CALIF.

NOTE: Assessor's Block Numbers Shown in Ellipses
Assessor's Parcel Numbers Shown in Circles

99/00