DISCLAIMER

THIS MAP WAS PREPARED FOR LOCAL PROPERTY ASSESSMENT PURPOSES ONLY AND THE PARCELS SHOWN HEREON MAY NOT COMPLY WITH STATE AND LOCAL SUBDIVISION ORDINANCES, AND NO LIABILITY IS ASSUMED FOR THE USE OF THE INFORMATION SHOWN HEREON.

POR. S1/2 SEC.33, T.21S., R.27E., M.D.B.&M.

Tax Area Code 259-04

004-014
004-117
061-000
126-001

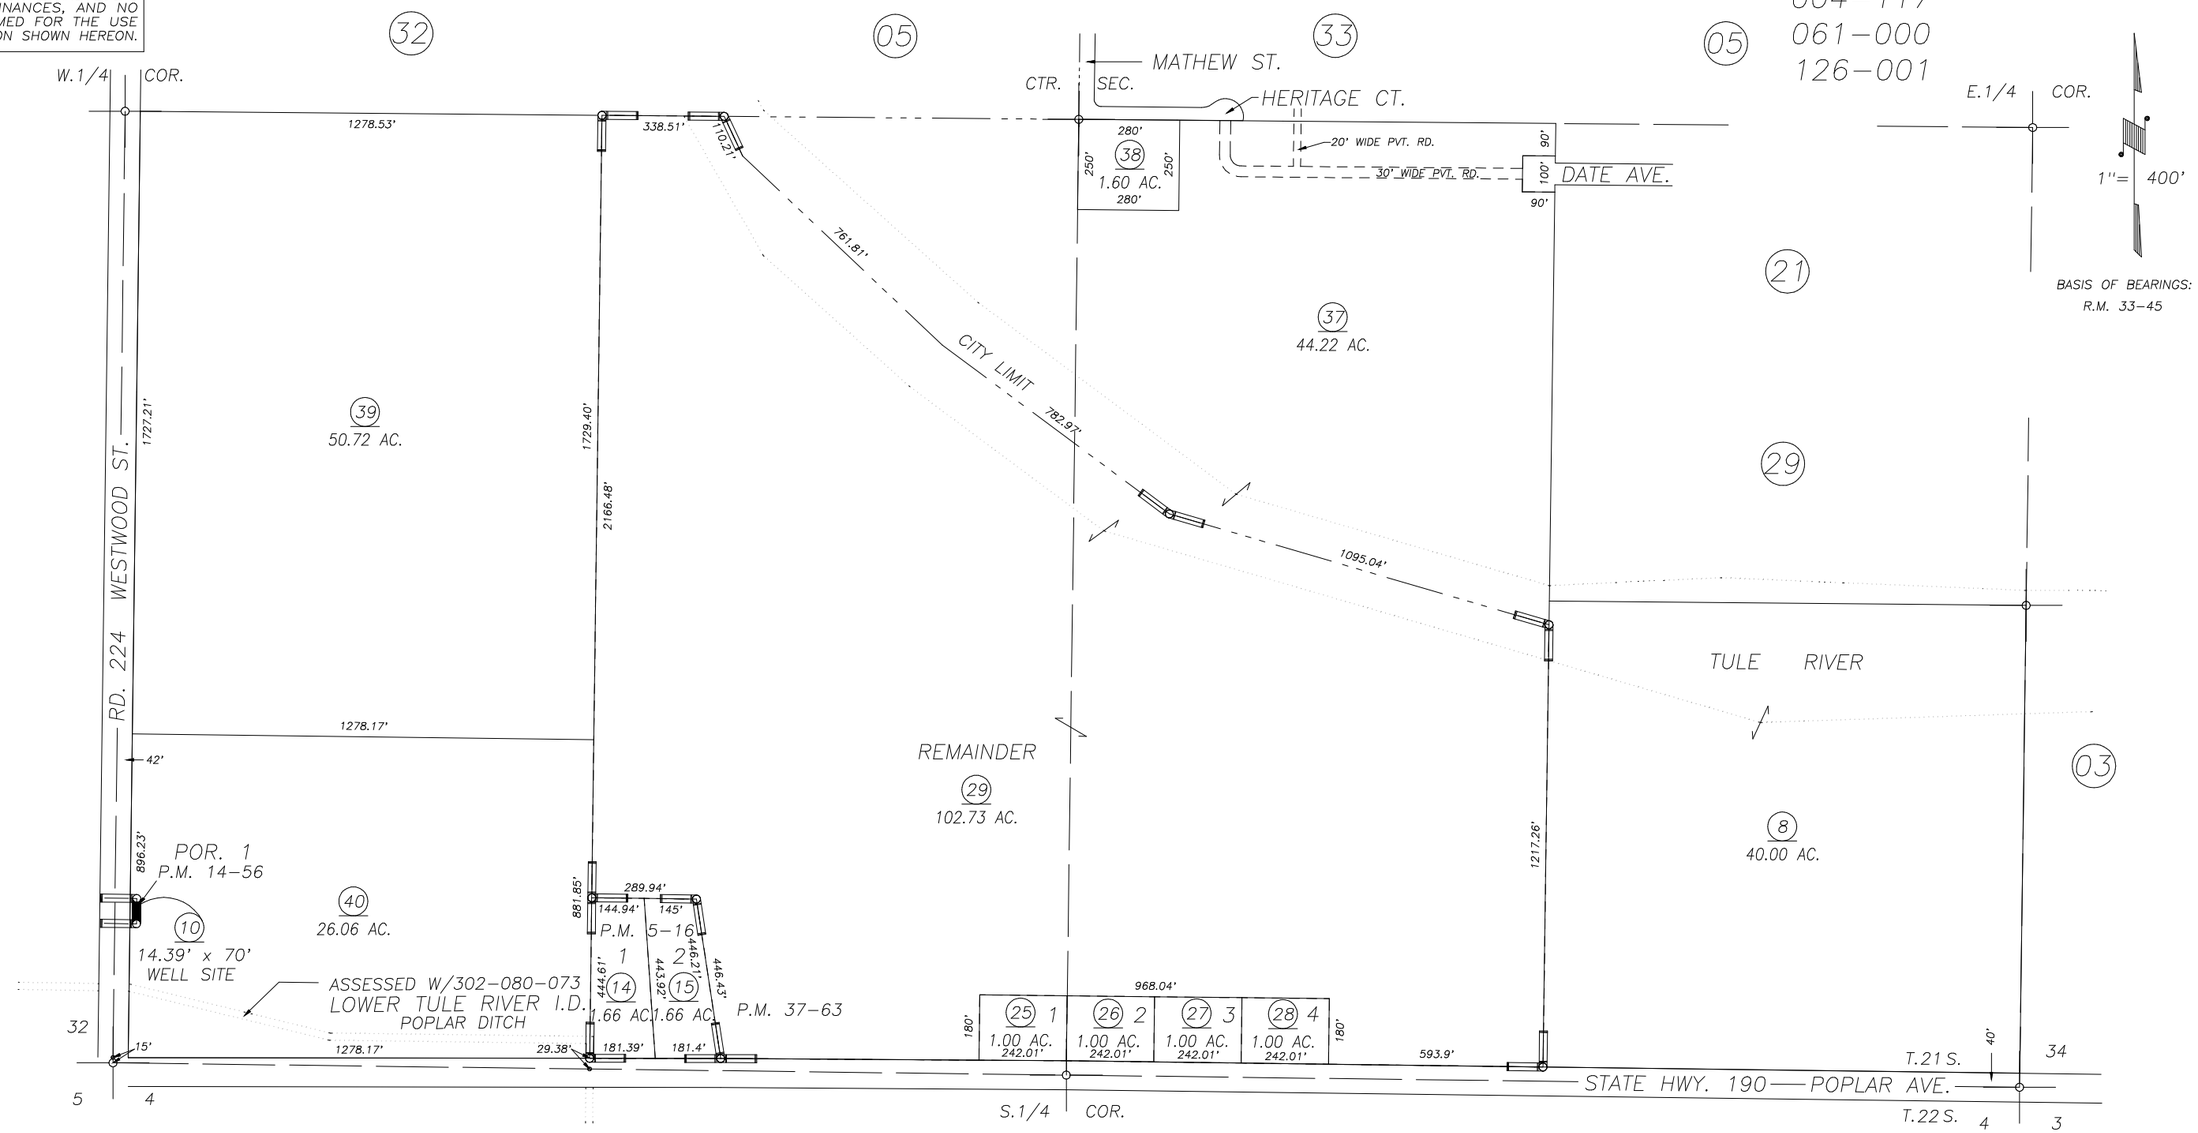

PARCEL MAP 416, P.M. 5-16
POR. PARCEL MAP 1355, P.M. 14-56
PARCEL MAP 3660, P.M. 37-63

VICINITY OF PORTERVILLE
ASSESSOR'S MAPS BK. 259 , PG. 04
COUNTY OF TULARE, CALIFORNIA, U.S.A.

NOTE: Assessor's Parcel Numbers Shown in Circles (1)
Assessor's Block Numbers Shown in Elipses (123)

REVISION	DATE	TECH
2004-0094290	06/02/2010	JRS