DISCLAIMER

THIS MAP WAS PREPARED FOR LOCAL PROPERTY ASSESSMENT PURPOSES ONLY AND THE PARCELS SHOWN HEREON MAY NOT COMPLY WITH STATE AND LOCAL SUBDIVISION ORDINANCES, AND NO LIABILITY IS ASSUMED FOR THE USE OF THE INFORMATION SHOWN HEREON.

S1/2 OF SW1/4 OF SW1/4 SEC.35, T.21S., R.27E., M.D.B.&M.

Tax Area Code 260-05
004-000

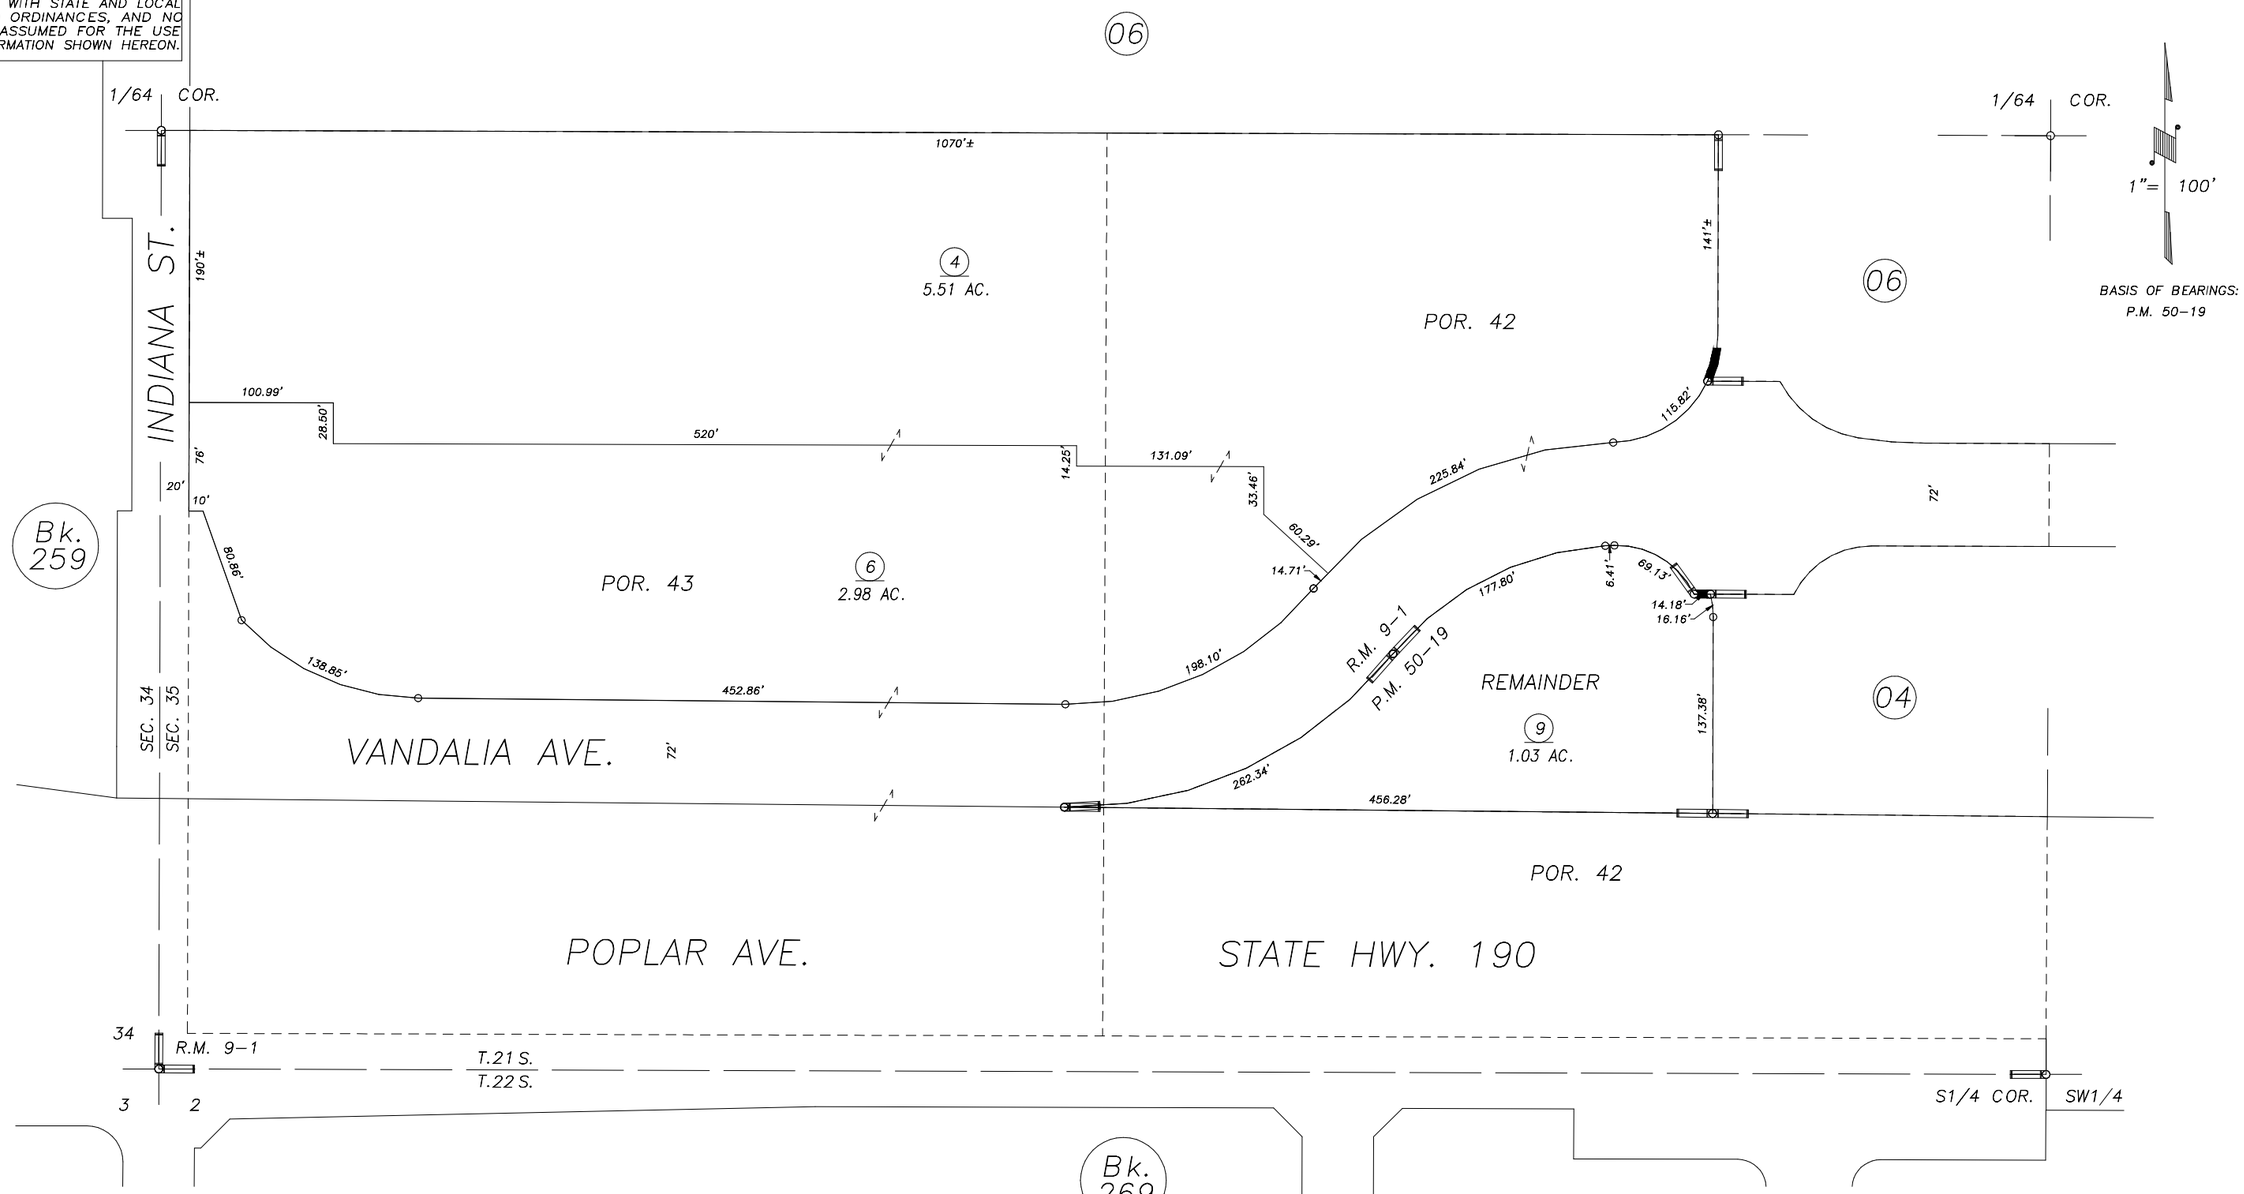

POR. PLEASANT GROVE TRACT, R.M. 9-1
POR. RECORD OF SURVEY, L.S. 21-68 (SEC. 35)
POR. PARCEL MAP NO. 49-14, P.M. 50-19

CITY OF PORTERVILLE
ASSESSOR'S MAPS BK.260 , PG.05
COUNTY OF TULARE, CALIFORNIA, U.S.A.

NOTE: Assessor's Parcel Numbers Shown in Circles (1)
Assessor's Block Numbers Shown in Elipses (123)

REVISION	DATE	TECH
2008-0049681	10/02/2009	CBT