DISCLAIMER

THIS MAP WAS PREPARED FOR LOCAL PROPERTY ASSESSMENT PURPOSES ONLY AND THE PARCELS SHOWN HEREON MAY NOT COMPLY WITH STATE AND LOCAL SUBDIVISION ORDINANCES, AND NO LIABILITY IS ASSUMED FOR THE USE OF THE INFORMATION SHOWN HEREON.

POR. OF W 1/2 OF W 1/2 SECTION 35, T.21S., R.27E., M.D.B. & M.

Tax Area Code 260–08

004–000
004–091
004–130

1" = 100'

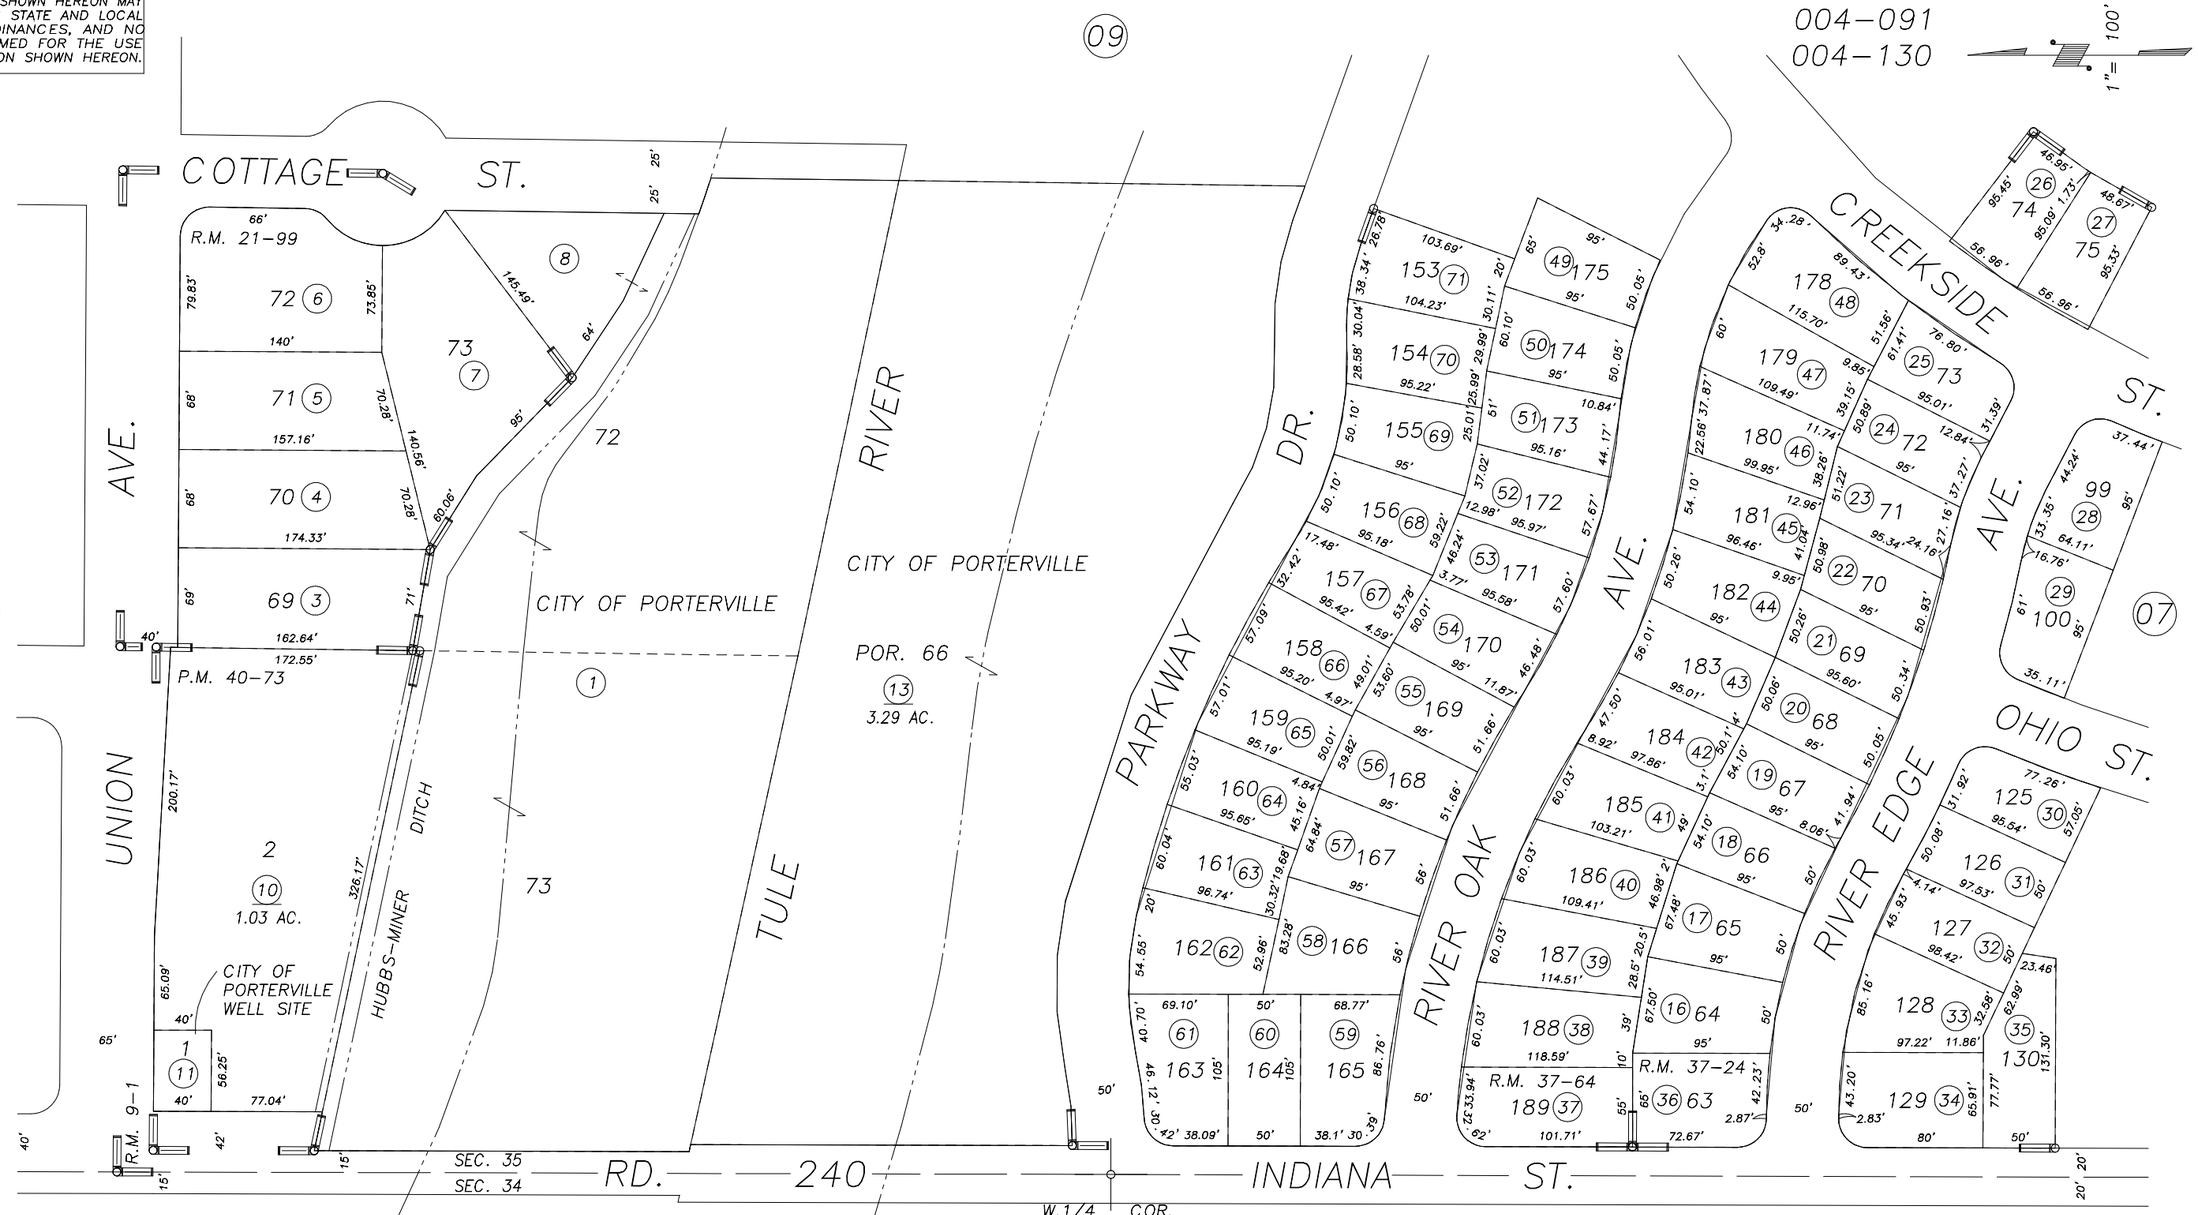

POR. PLEASANT GROVE TRACT, R.M. 9–1
POR. TRACT NO. 243, R.M. 21–99
PARCEL MAP 3969, P.M. 40–73
POR. NEW HORIZONS PHASE 2, R.M. 37–24
POR. NEW HORIZONS PHASE 3, R.M. 37–64

CITY OF PORTERVILLE
ASSESSOR'S MAPS BK.260 , PG.08
COUNTY OF TULARE, CALIFORNIA, U.S.A.

NOTE: Assessor's Parcel Numbers Shown in Circles (1)
Assessor's Block Numbers Shown in Elipses (123)

T.R.A.C. CHANGE	08/13/2007	JRS
REVISION	DATE	TECH