DISCLAIMER

THIS MAP WAS PREPARED FOR LOCAL PROPERTY ASSESSMENT PURPOSES ONLY AND THE PARCELS SHOWN HEREON MAY NOT COMPLY WITH STATE AND LOCAL SUBDIVISION ORDINANCES, AND NO LIABILITY IS ASSUMED FOR THE USE OF THE INFORMATION SHOWN HEREON.

POR. OF W 1/2 OF W 1/2 SECTION 35, T.21S., R.27E., M.D.B. & M.

Tax Area Code 260–08

126–001
4–000
4–091

1" = 100'

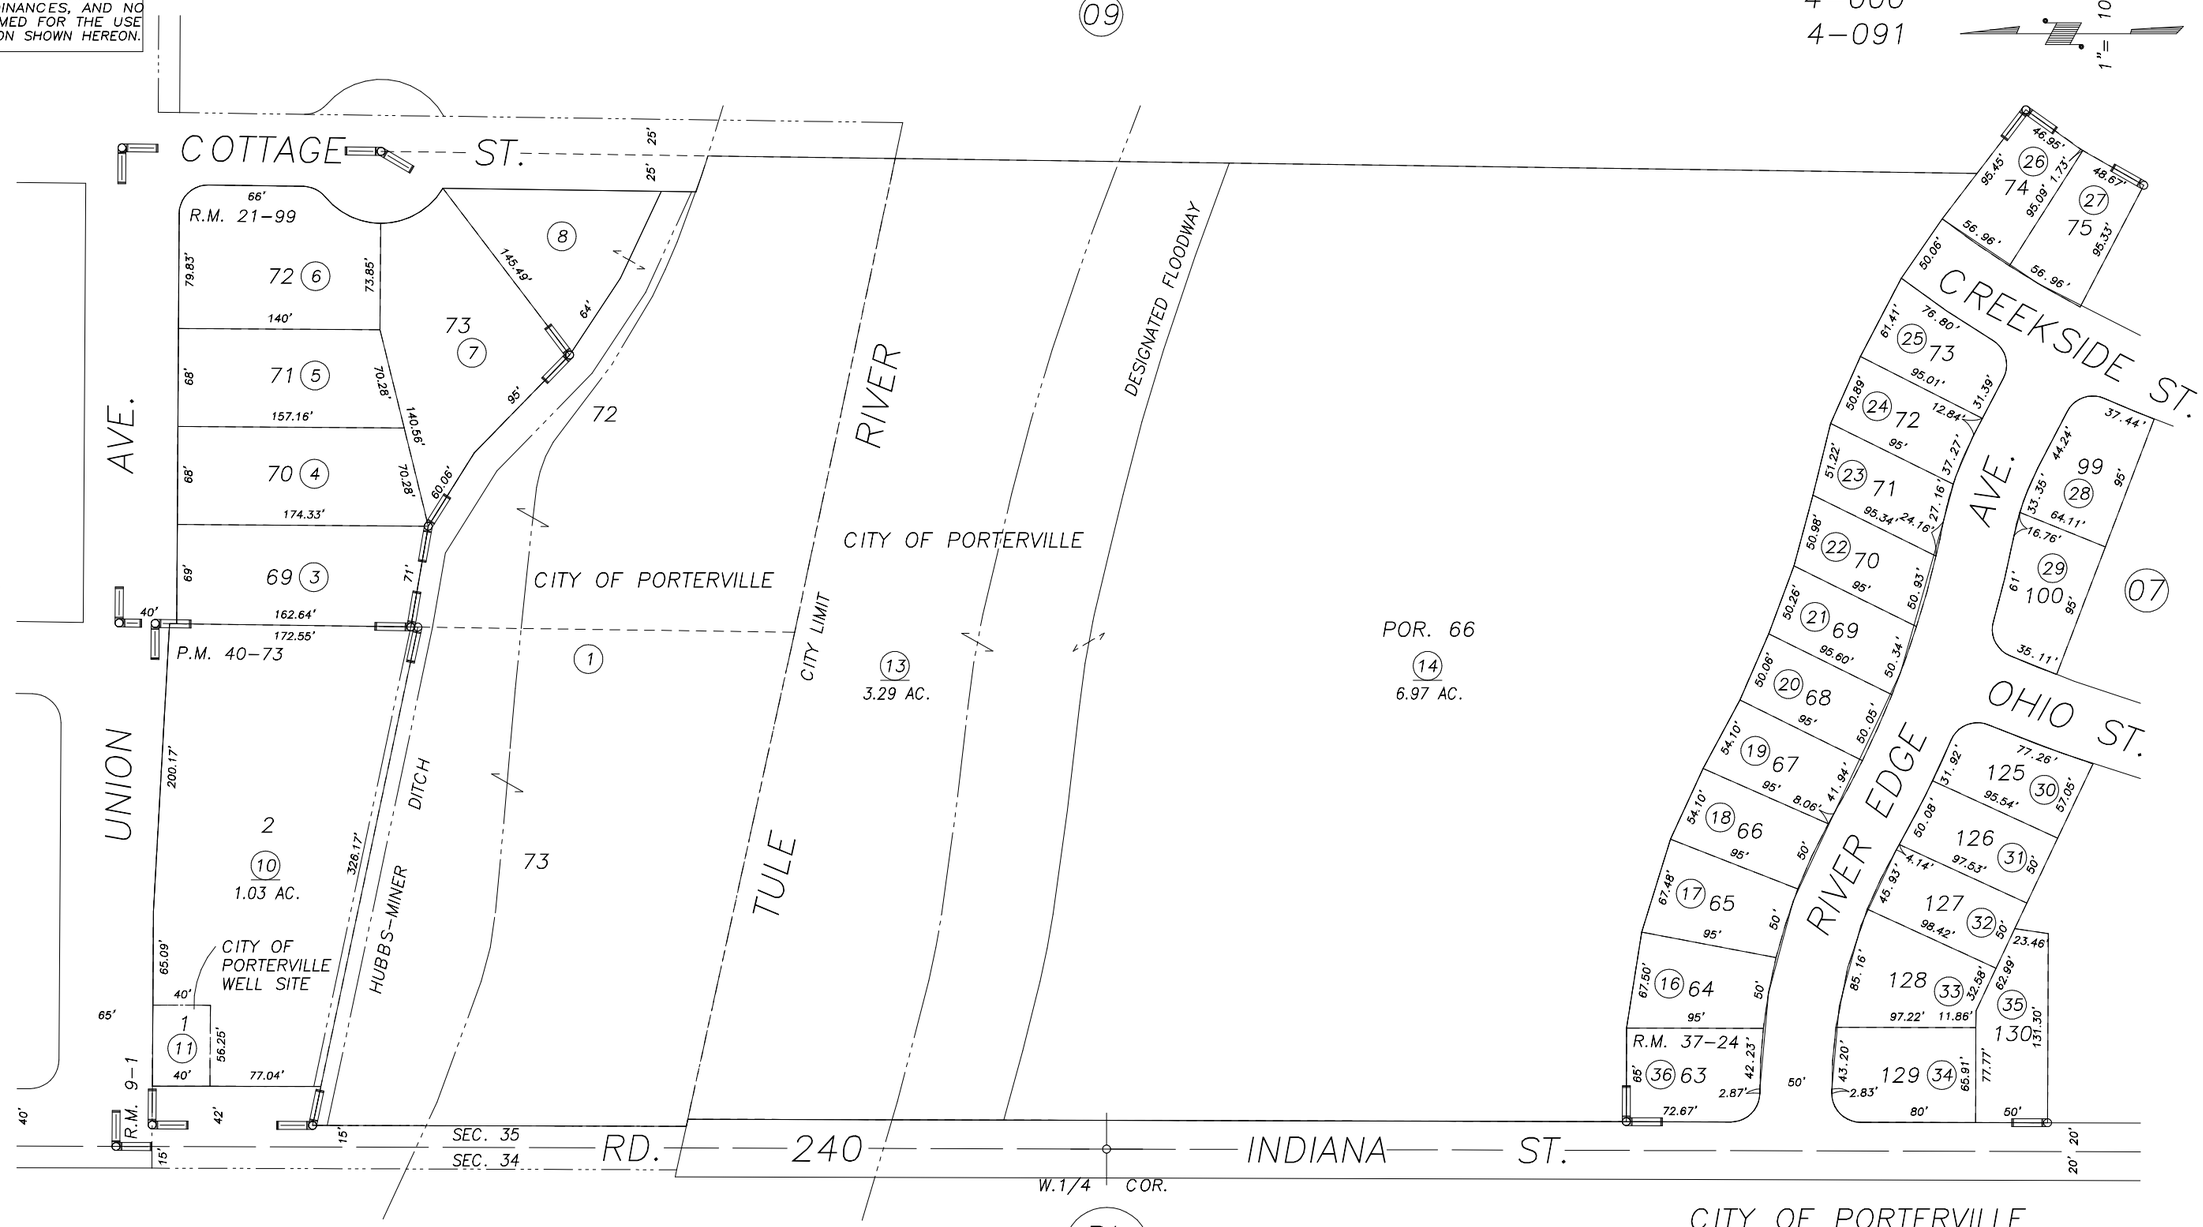

R.M. 37–24	5/30/96	KPT
REVISION	DATE	BY

POR. PLEASANT GROVE TRACT, R.M. 9–1
POR. TRACT NO. 243, R.M. 21–99
PARCEL MAP 3969, P.M. 40–73
POR. NEW HORIZONS PHASE 2, R.M. 37–24

Bk. 259

NOTE: Assessor's Block Numbers Shown in Ellipses
Assessor's Parcel Numbers Shown in Circles

CITY OF PORTERVILLE
ASSESSOR'S MAPS BK. 260 , PG. 08 .
COUNTY OF TULARE, CALIF.

96/97