DISCLAIMER

THIS MAP WAS PREPARED FOR LOCAL PROPERTY ASSESSMENT PURPOSES ONLY AND THE PARCELS SHOWN HEREON MAY NOT COMPLY WITH STATE AND LOCAL SUBDIVISION ORDINANCES, AND NO LIABILITY IS ASSUMED FOR THE USE OF THE INFORMATION SHOWN HEREON.

POR. OF W 1/2 OF W 1/2 SECTION 35, T.21S., R.27E., M.D.B. & M.

Tax Area Code 4-000

260-09

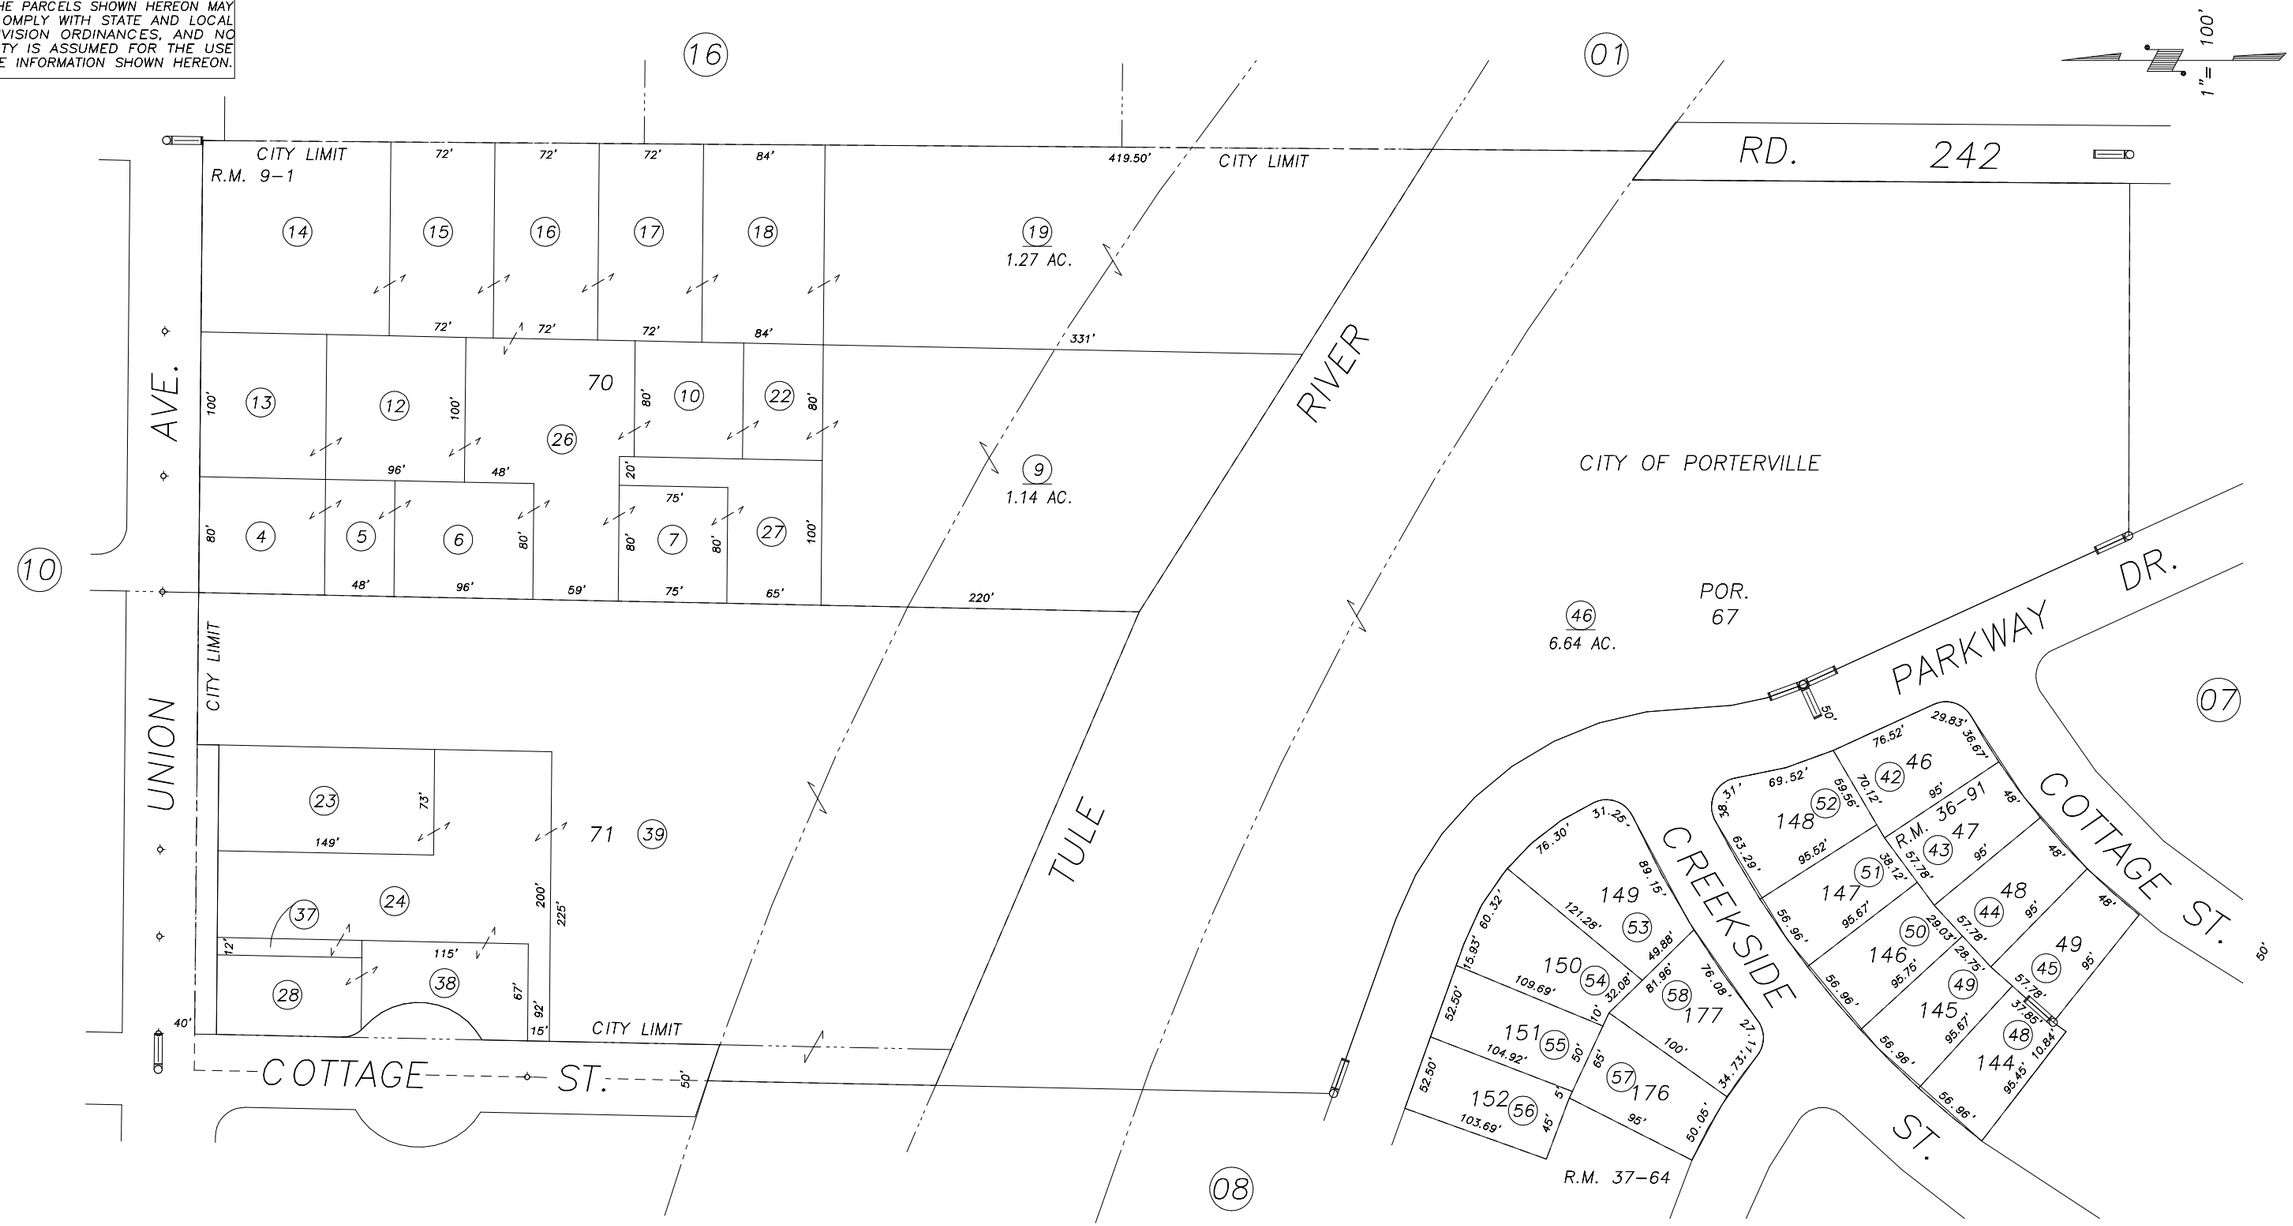

POR. PLEASANT GROVE TRACT, R.M. 9-1
POR. NEW HORIZONS PHASE 1, R.M. 36-91
POR. NEW HORIZONS PHASE 3, R.M. 37-64

CITY OF PORTERVILLE
ASSESSOR'S MAPS BK. 260 , PG. 09 .
COUNTY OF TULARE, CALIF.

NOTE: Assessor's Block Numbers Shown in Ellipses
Assessor's Parcel Numbers Shown in Circles

98/99