70
74

N1/2 OF SW1/4 OF NW1/4 SEC. 35, T.21S., R.27E., M.D.B. & M.

TAX CODE AREA 260-10

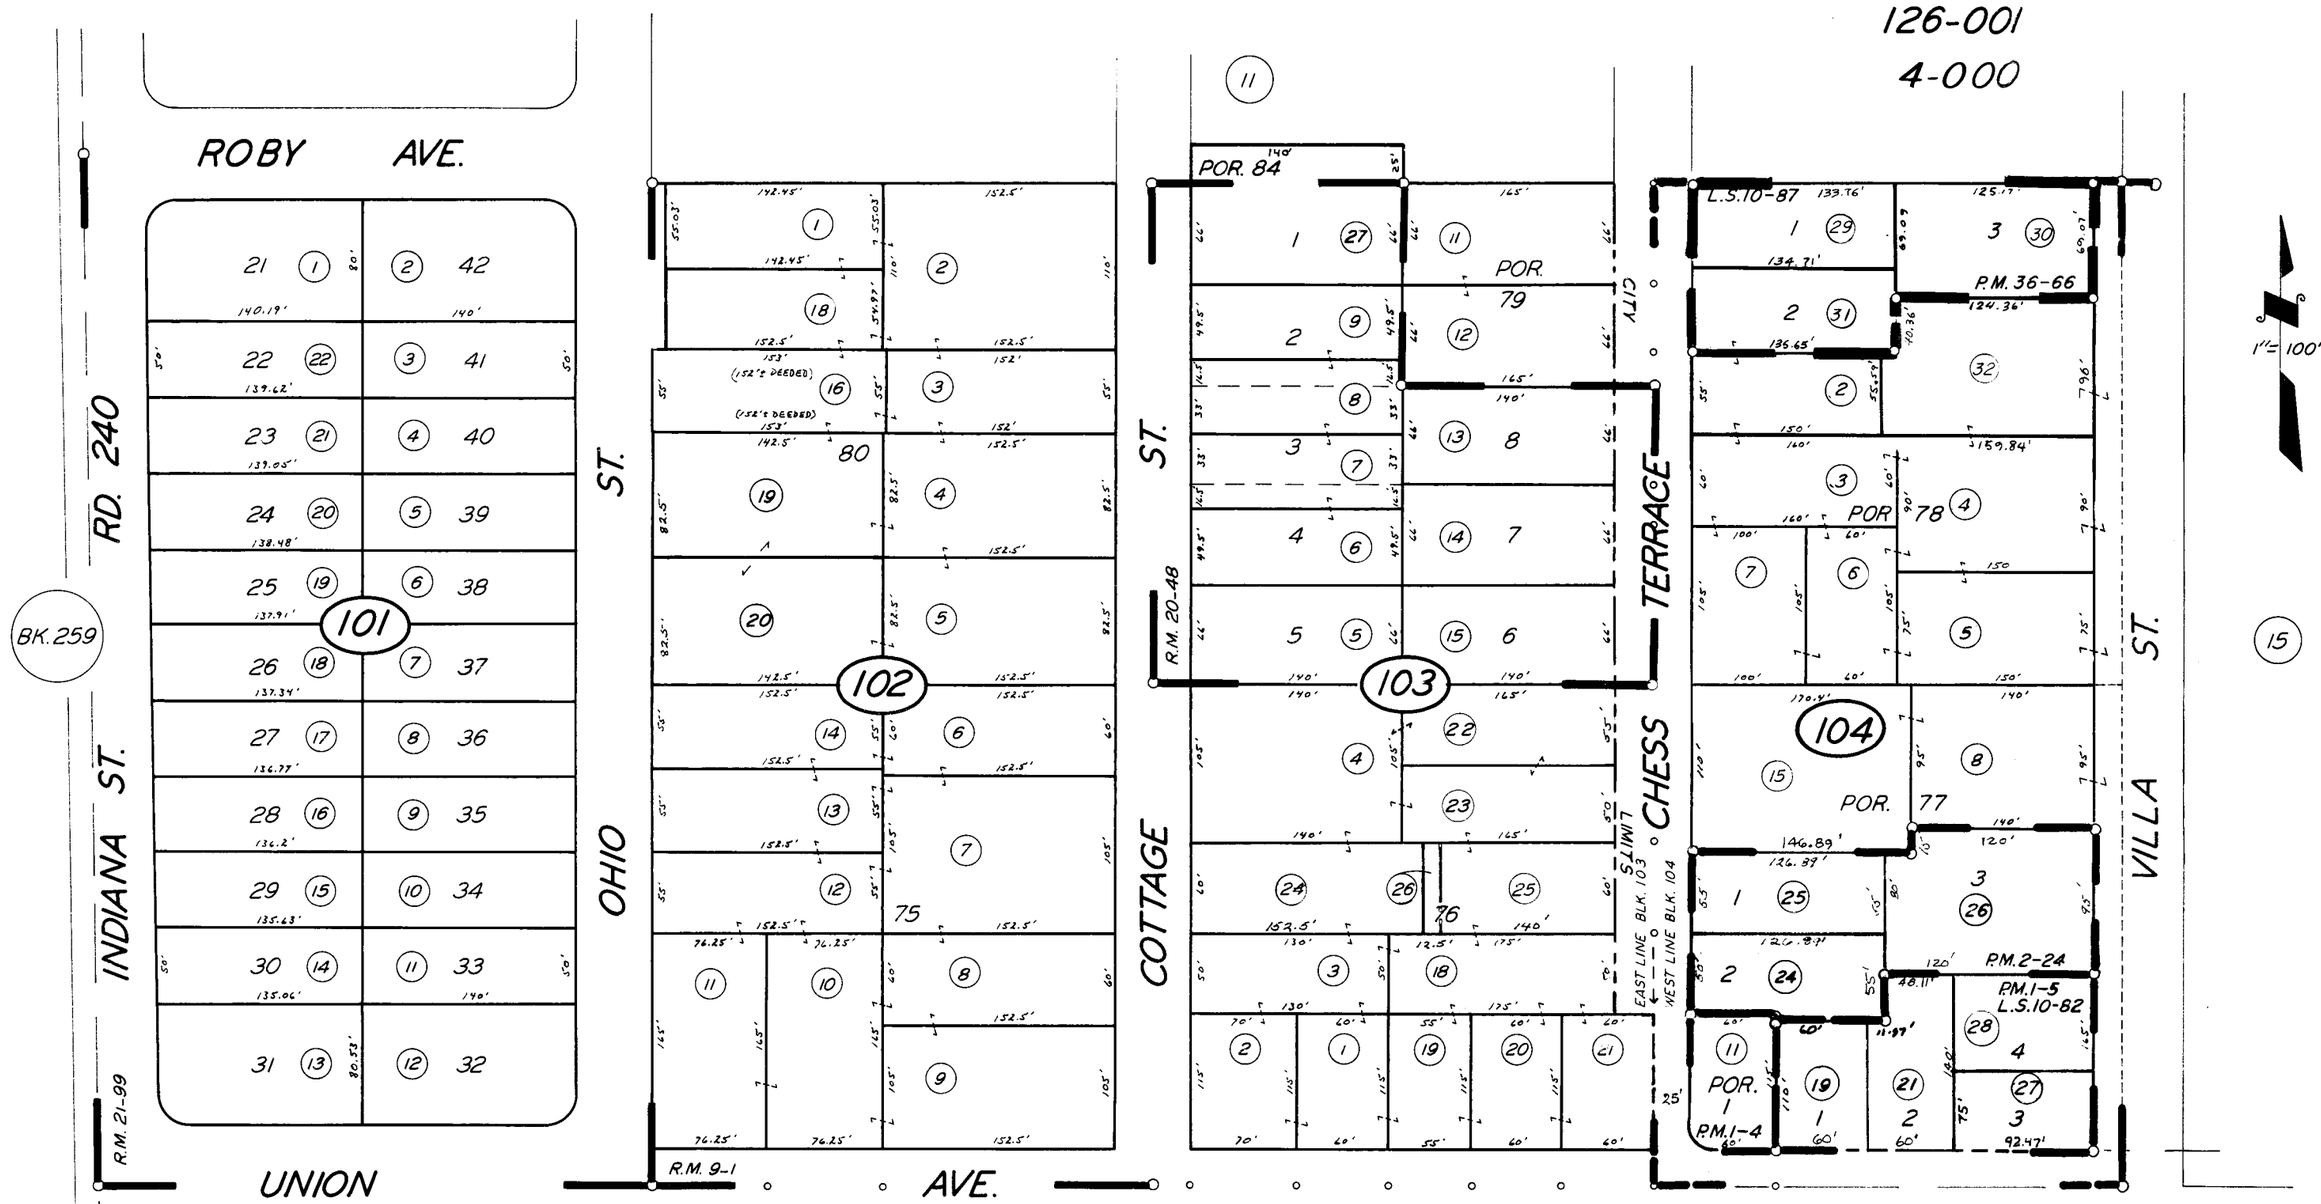

RECORD OF SURVEY, L.S. 10-82
POR. PLEASANT GROVE TR., R.M. 9-1
POR. TRACT 243, R.M. 21-99
POR. RECORD OF SURVEY, L.S. 10-87
PARCEL MAP 4, P.M. 1-4
PARCEL MAP 5, P.M. 1-5
PARCEL MAP 124, P.M. 2-24
PARCELMAP 3563 P.M. 36-66

TRACT 160, R.M. 20-48

CITY OF PORTERVILLE

ASSESSOR'S MAPS BK. 260, PG. 10

COUNTY OF TULARE, CALIF.

NOTE — ASSESSOR'S BLOCK NUMBERS SHOWN IN ELLIPSES
ASSESSOR'S PARCEL NUMBERS SHOWN IN CIRCLES

3-1-64
4-11-63 LT