DISCLAIMER

THIS MAP WAS PREPARED FOR LOCAL PROPERTY ASSESSMENT PURPOSES ONLY AND THE PARCELS SHOWN HEREON MAY NOT COMPLY WITH STATE AND LOCAL SUBDIVISION ORDINANCES, AND NO LIABILITY IS ASSUMED FOR THE USE OF THE INFORMATION SHOWN HEREON.

S 1/2 OF SE 1/4 OF NE 1/4 SEC. 35, T.21S., R.27E., M.D.B. & M.

Tax Area Code 260–16

004–094
004–150
004–163

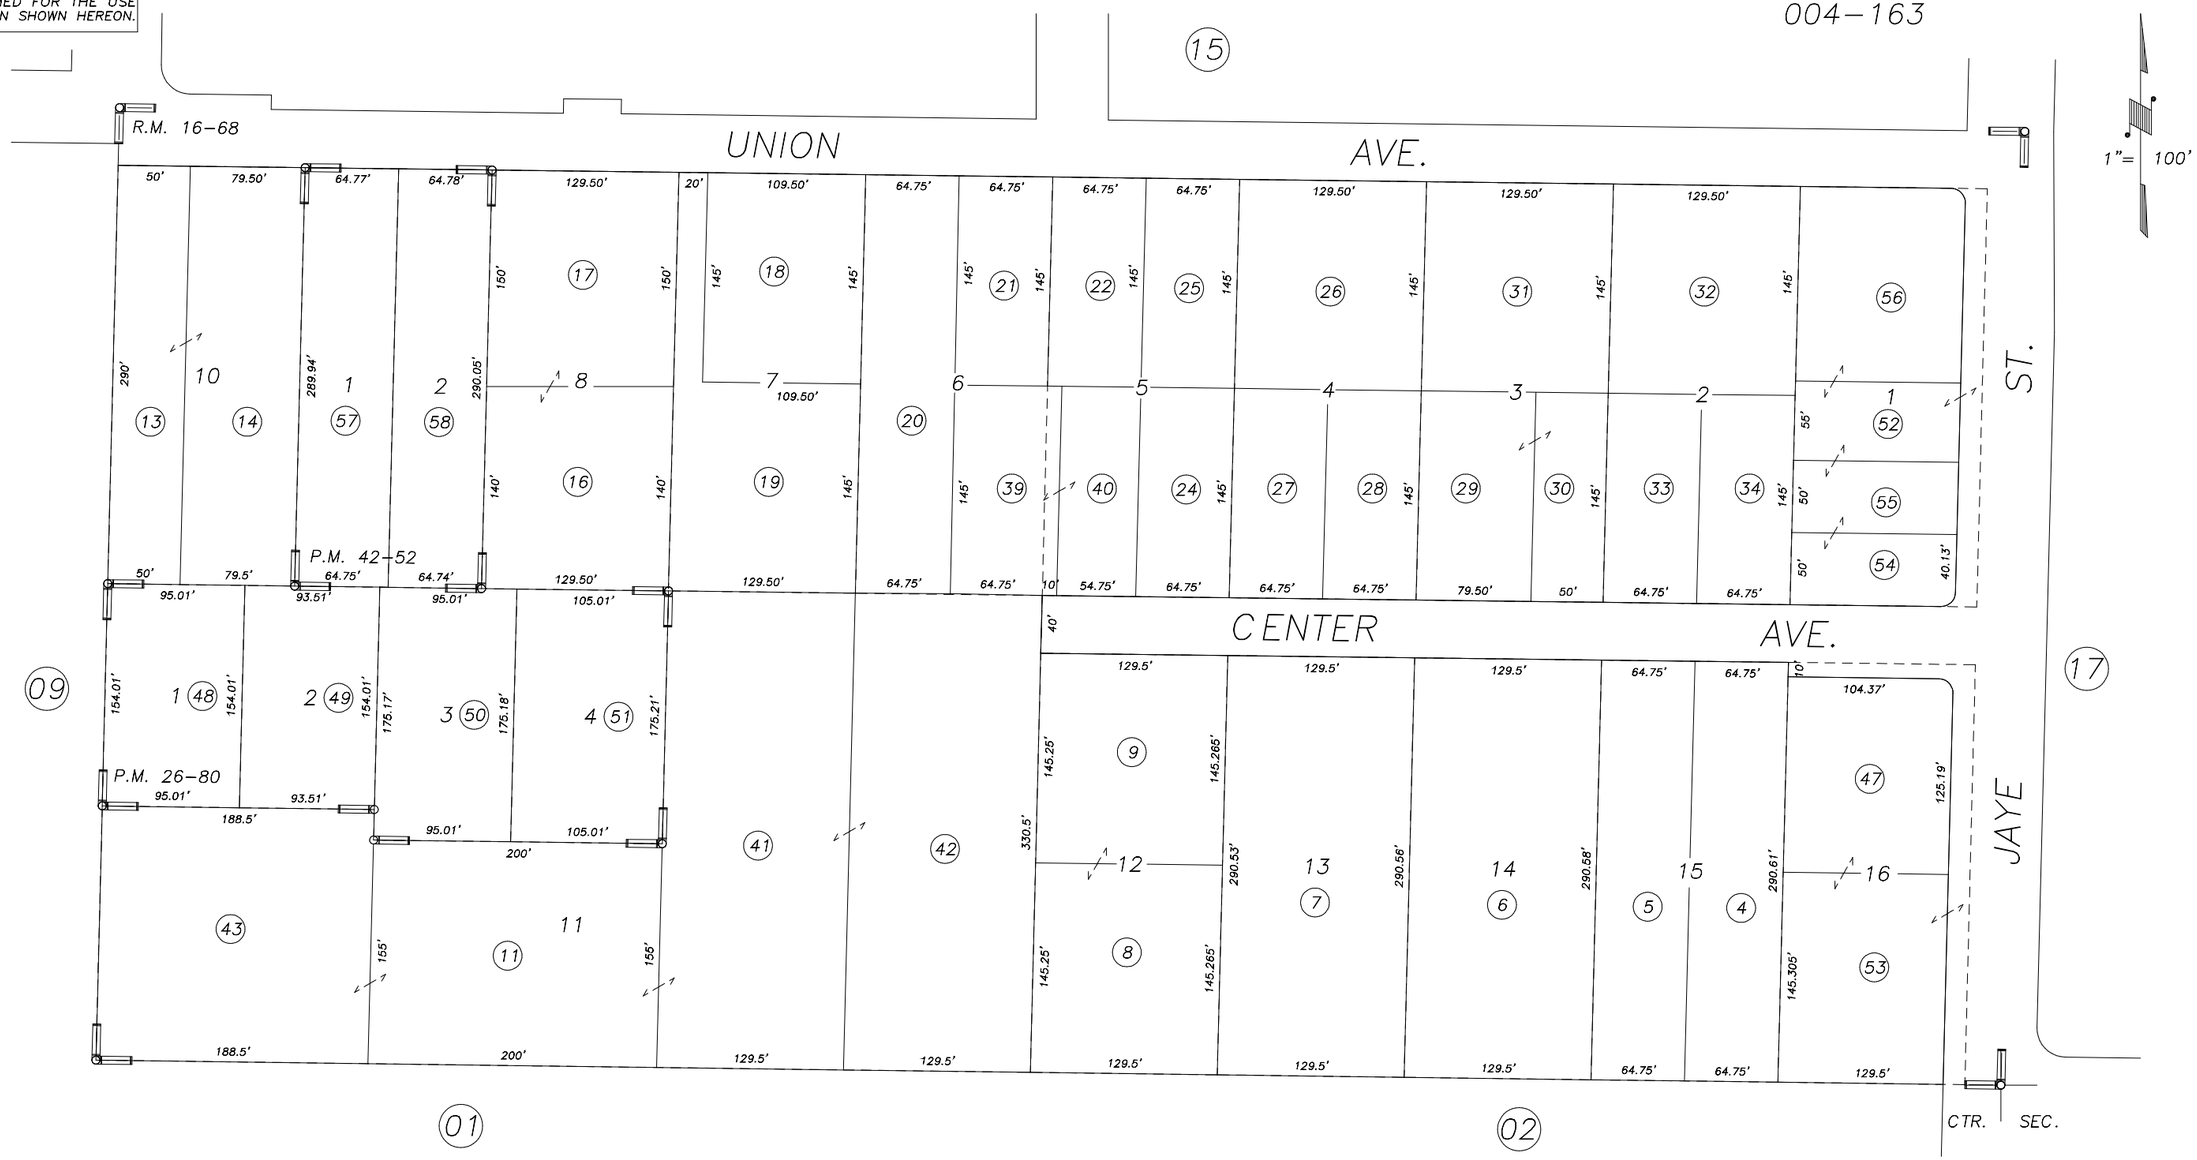

PRICE ACRES, R.M. 16–68
PARCEL MAP 2579, P.M. 26–80
PARCEL MAP 4148, P.M. 42–52

CITY OF PORTERVILLE
ASSESSOR'S MAPS BK.260 , PG.16
COUNTY OF TULARE, CALIFORNIA, U.S.A.

NOTE: Assessor's Parcel Numbers Shown in Circles (1)
Assessor's Block Numbers Shown in Elipses (123)

REVISION	DATE	TECH
TRAC CHANGE ONLY	04/26/2011	KMS