DISCLAIMER

THIS MAP WAS PREPARED FOR LOCAL PROPERTY ASSESSMENT PURPOSES ONLY AND THE PARCELS SHOWN HEREON MAY NOT COMPLY WITH STATE AND LOCAL SUBDIVISION ORDINANCES, AND NO LIABILITY IS ASSUMED FOR THE USE OF THE INFORMATION SHOWN HEREON.

POR. SE1/4 SEC.26 & POR. NE1/4 SEC.35, T.21S., R.27E., M.D.B.&M.

Tax Area Code 260-21

004-084

004-150

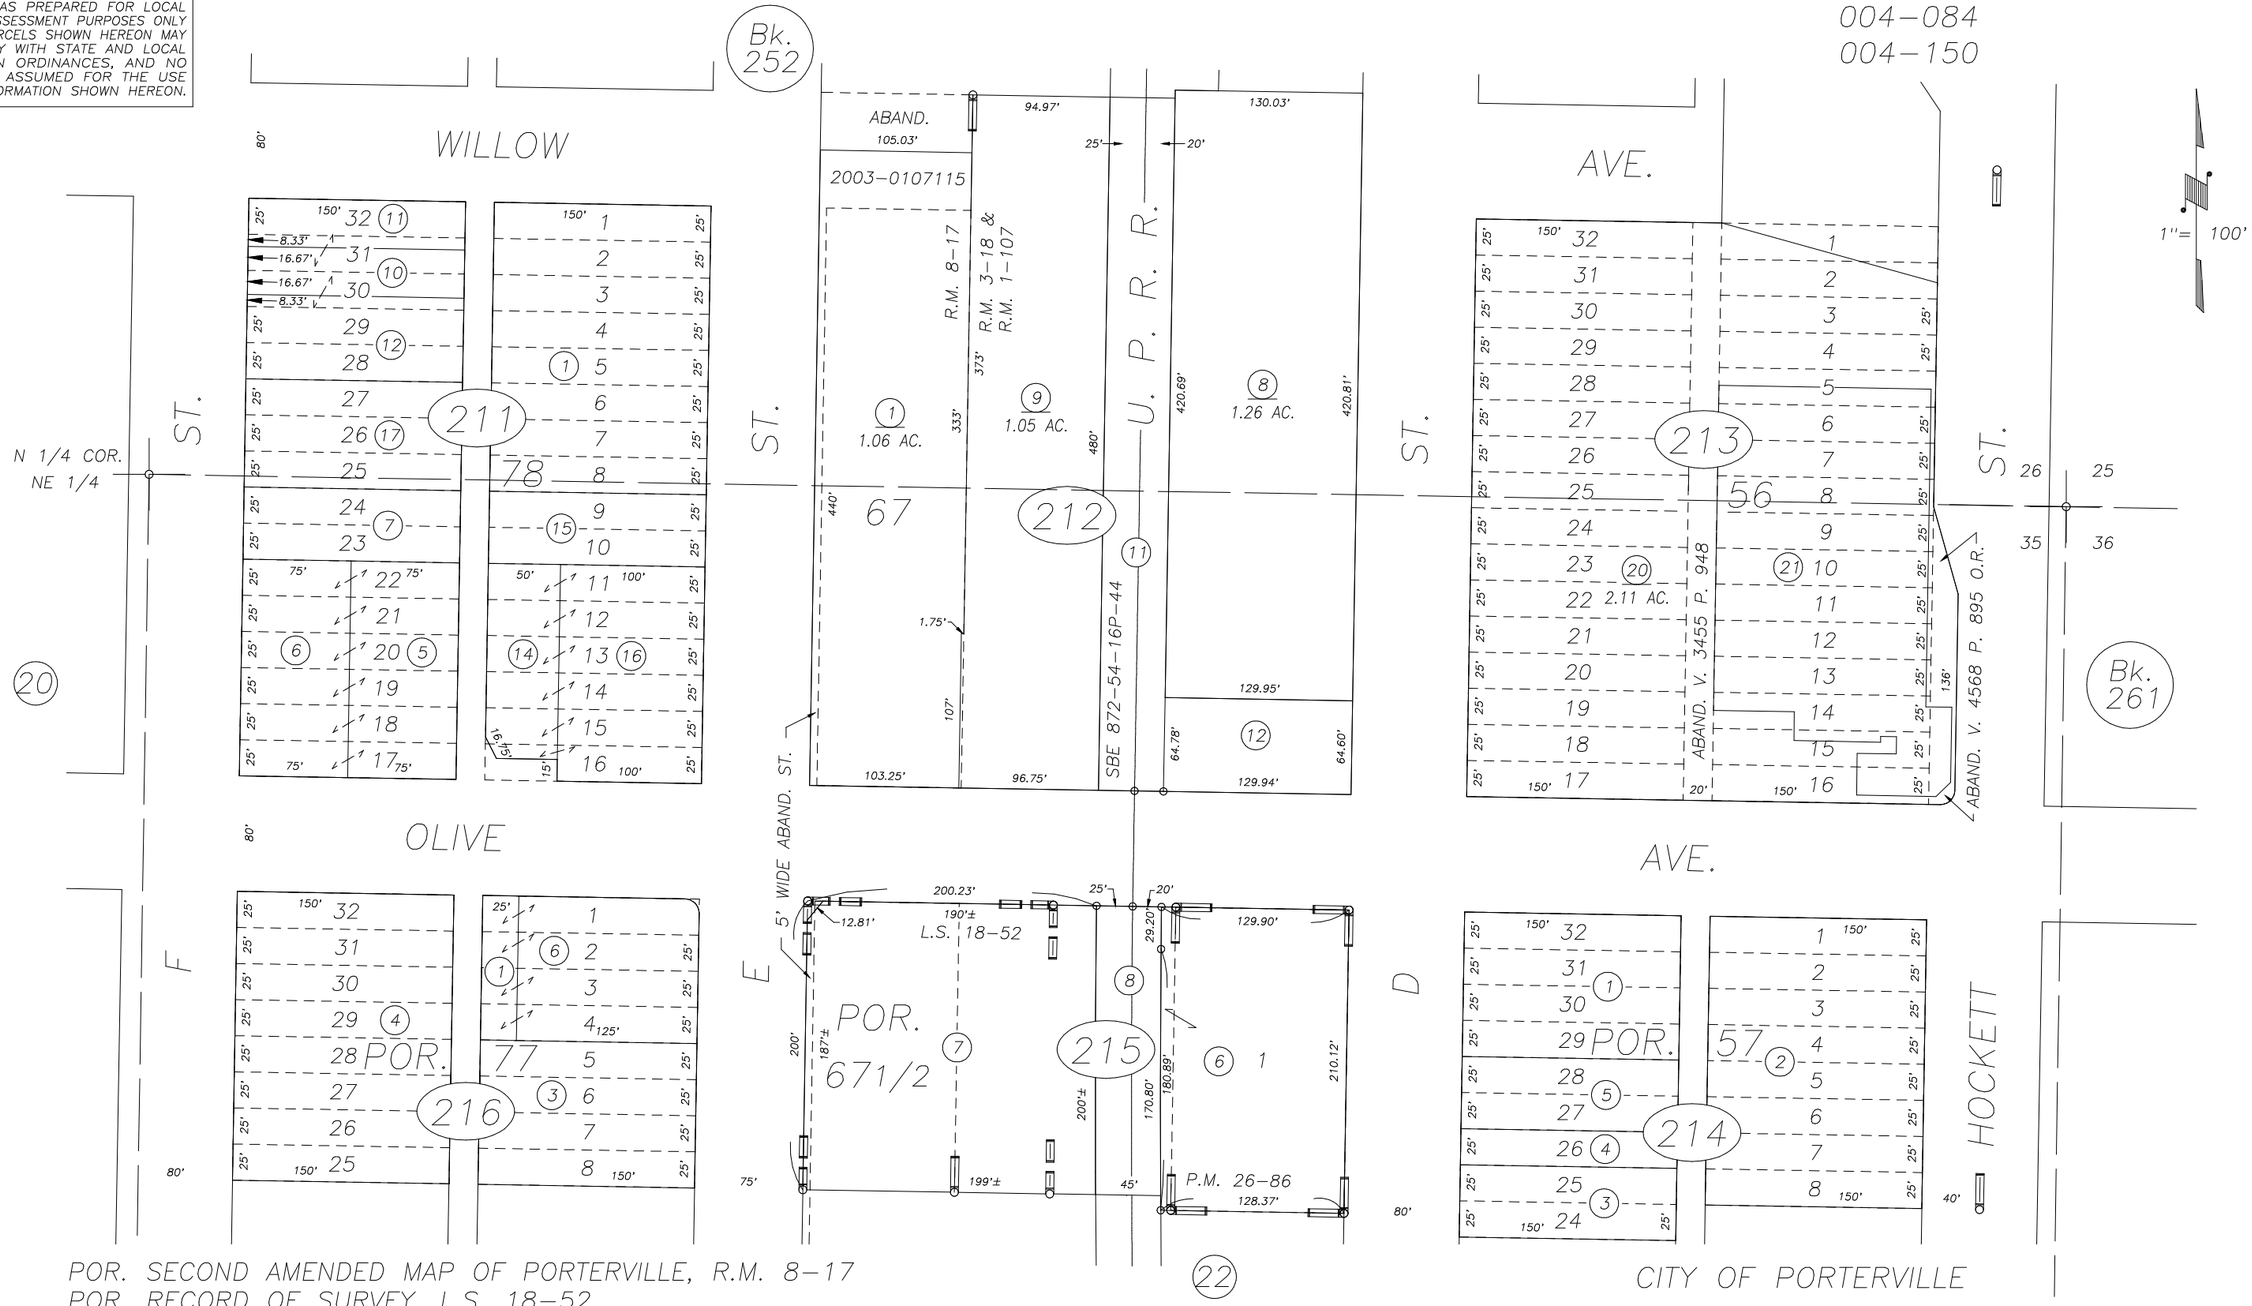

POR. SECOND AMENDED MAP OF PORTERVILLE, R.M. 8-17

POR. RECORD OF SURVEY, L.S. 18-52

POR. MAP OF PORTERVILLE, R.M. 3-18 & R.M. 1-107

PARCEL MAP 2585, P.M. 26-86

1.64 COR.

CITY OF PORTERVILLE

ASSESSOR'S MAPS BK. 260 , PG. 21

COUNTY OF TULARE, CALIFORNIA, U.S.A.

NOTE: Assessor's Parcel Numbers Shown in Circles (1)

Assessor's Block Numbers Shown in Elipses (123)

REVISION	DATE	TECH
TRAC CHANGE ONLY	04/26/2011	KMS