POR. NE 1/4 OF SE 1/4 SEC. 35, T.21S., R.27E., M.D.B.&M.

TAX CODE AREA 260-26
004-084
004-086

1" = 100'

DISCLAIMER

THIS MAP WAS PREPARED FOR LOCAL PROPERTY ASSESSMENT PURPOSES ONLY. THE PARCELS SHOWN HEREON MAY NOT COMPLY WITH STATE AND LOCAL SUBDIVISION ORDINANCES. NO LIABILITY IS ASSUMED FOR THE USE OF THE INFORMATION HEREON.

REVISED: 02/06/2009
REASON: 2007-0019810
CAD TECH: LLB

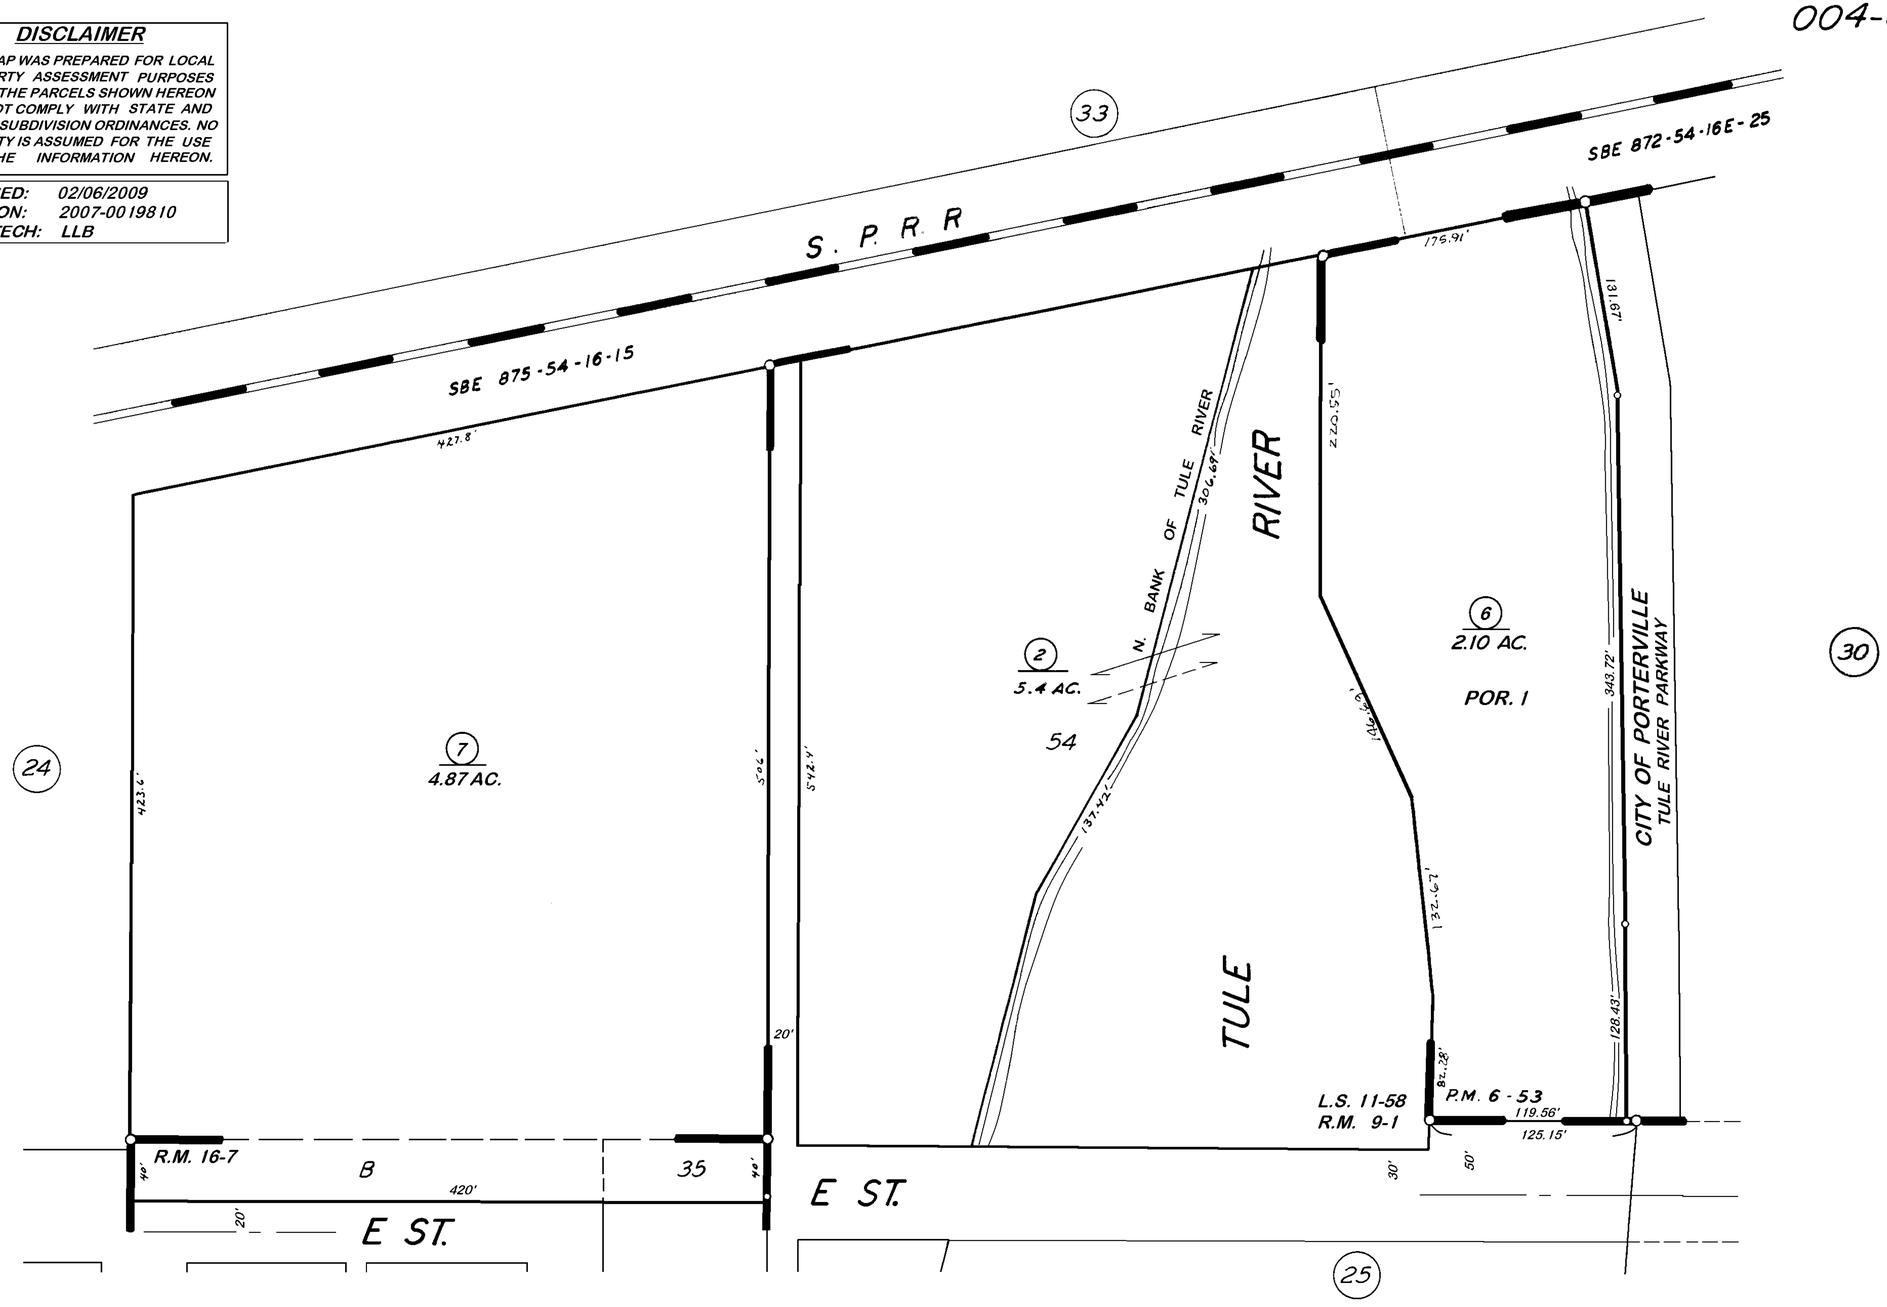

POR. PLEASANT GROVE TR., R.M. 9-1
POR. SWASTIKA 1ST EXT., R.M. 16-7
POR. PARCEL MAP 553, P.M. 6-53
POR. RECORD OF SURVEY, L.S. 11-58

CITY OF PORTERVILLE
ASSESSOR'S MAPS BK. 260, PG. 26
COUNTY OF TULARE, CALIF.

NOTE — ASSESSOR'S BLOCK NUMBERS SHOWN IN ELLIPSES
ASSESSOR'S PARCEL NUMBERS SHOWN IN CIRCLES