S1/2 OF SE1/4 SEC.35, T.21S., R27E., M.D.B.&M.

260-30

DISCLAIMER

THIS MAP WAS PREPARED FOR LOCAL PROPERTY ASSESSMENT PURPOSES ONLY AND THE PARCELS SHOWN HEREON MAY NOT COMPLY WITH STATE AND LOCAL SUBDIVISION ORDINANCES, AND NO LIABILITY IS ASSUMED FOR THE USE OF THE INFORMATION SHOWN HEREON.

Tax Area Codes

004-000 004-084
004-045 004-145

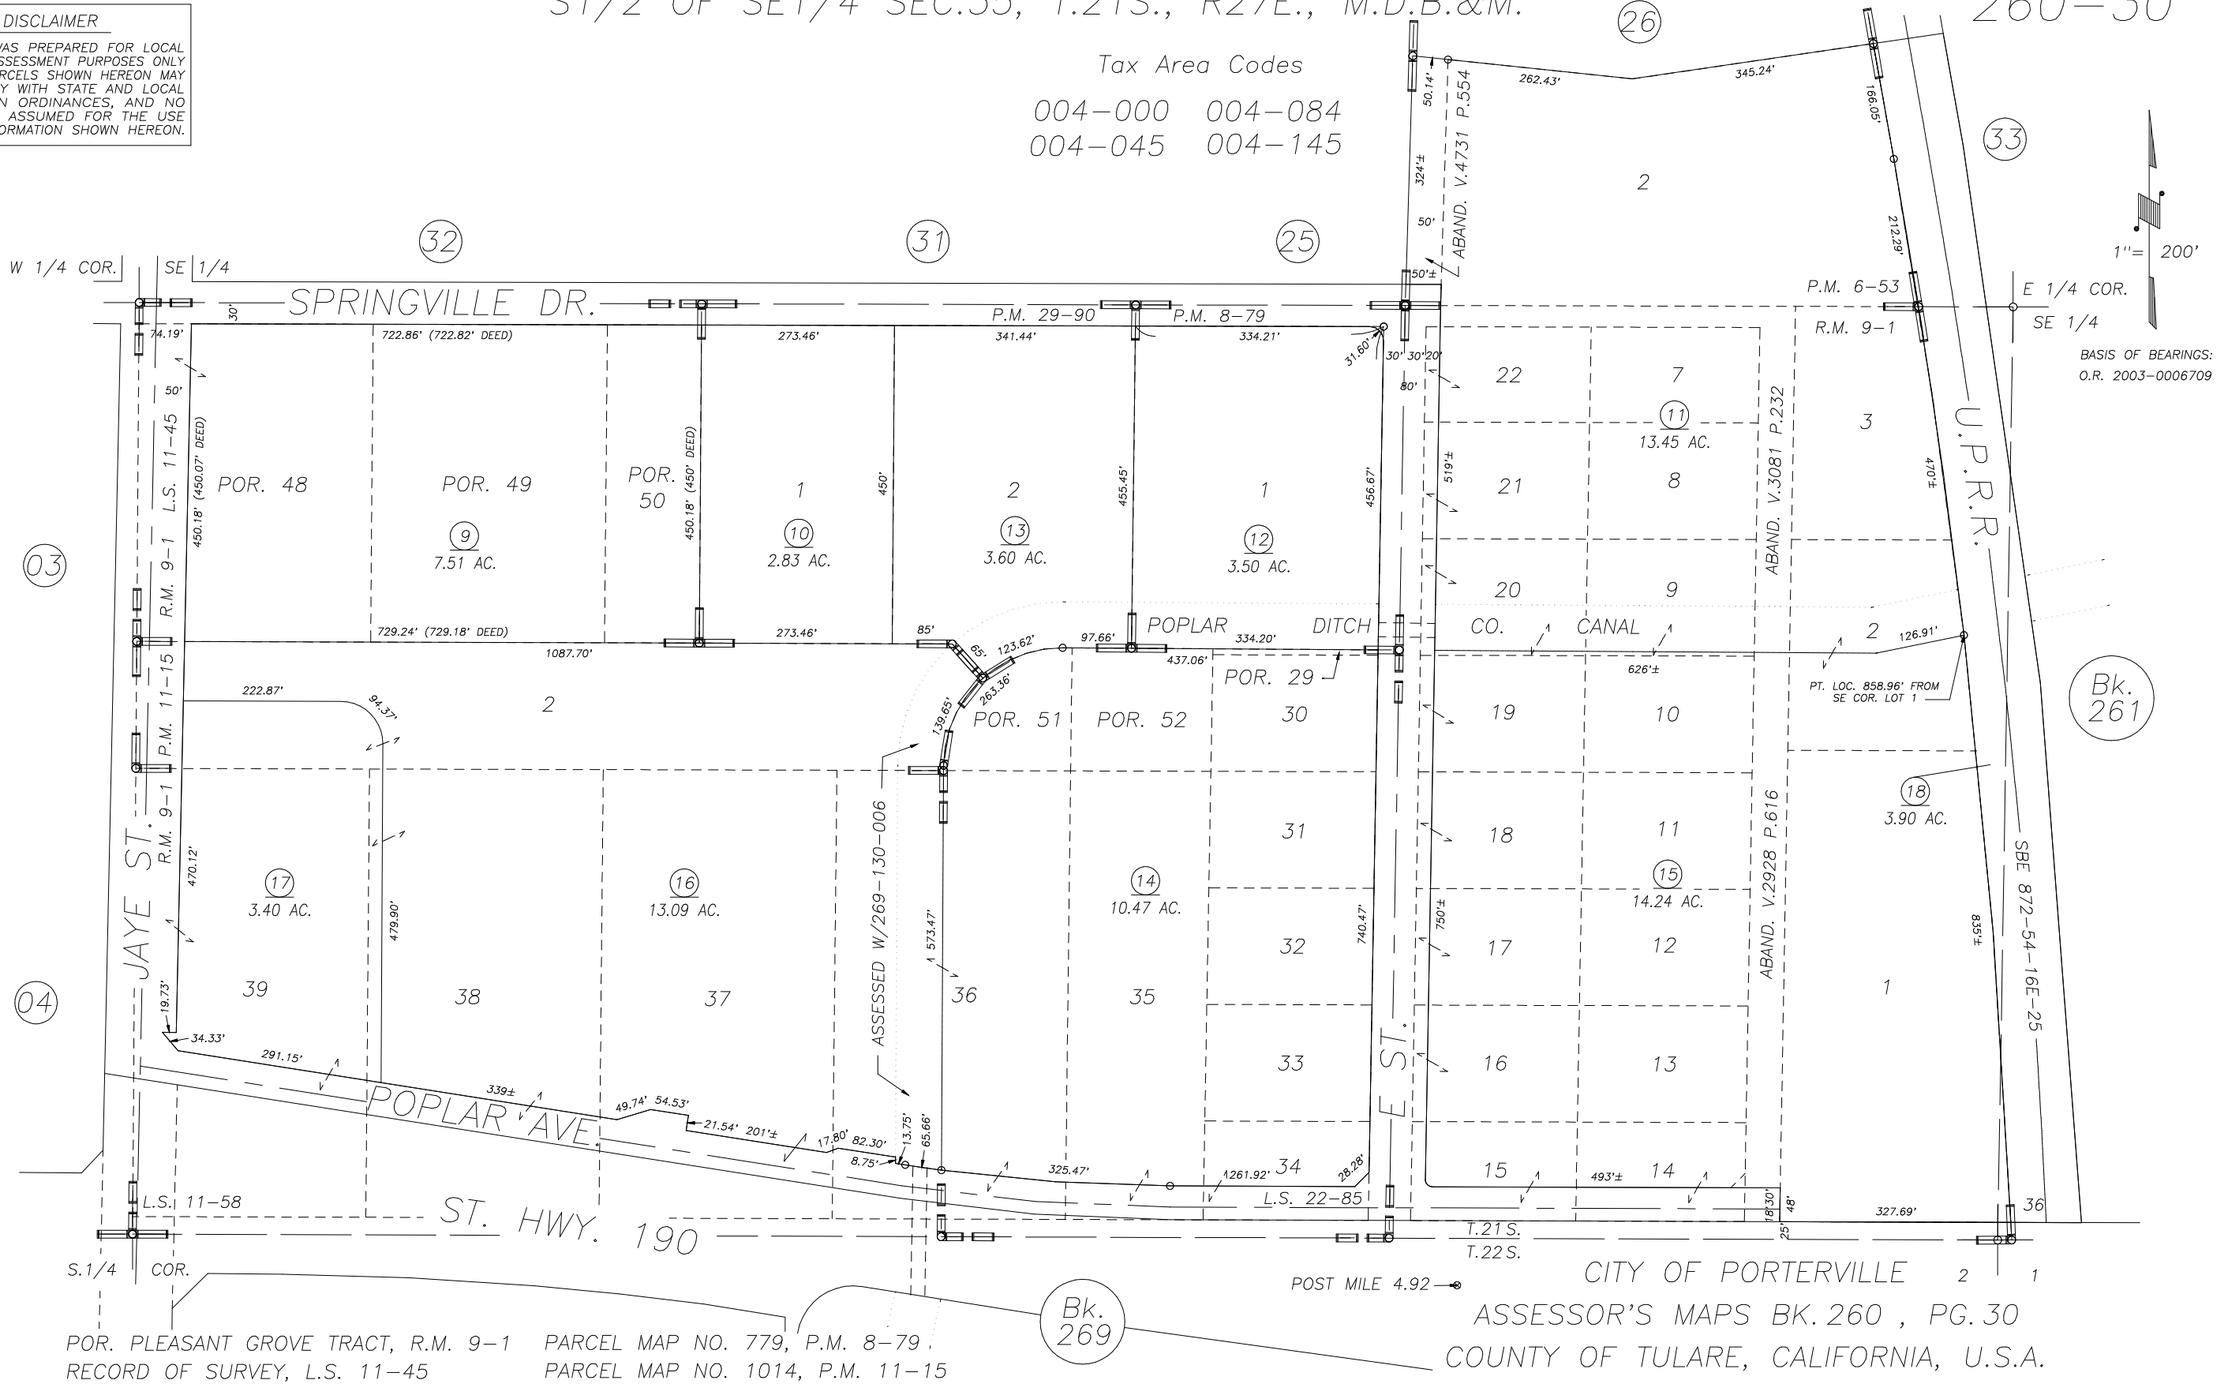

POR. PLEASANT GROVE TRACT, R.M. 9-1
RECORD OF SURVEY, L.S. 11-45
POR. RECORD OF SURVEY, L.S. 11-58
POR. PARCEL MAP NO. 553, P.M. 6-53
PARCEL MAP NO. 779, P.M. 8-79
PARCEL MAP NO. 1014, P.M. 11-15
PARCEL MAP NO. 2889, P.M. 29-90
RECORD OF SURVEY, L.S. 22-85

NOTE: Assessor's Parcel Numbers Shown in Circles (1)
Assessor's Block Numbers Shown in Elipses (123)

REVISION	DATE	TECH
2003-0116318	05/17/2005	KMS