S1/2 OF SE1/4 SEC.35, T.21S., R27E., M.D.B.&M.

260–30

DISCLAIMER

THIS MAP WAS PREPARED FOR LOCAL PROPERTY ASSESSMENT PURPOSES ONLY AND THE PARCELS SHOWN HEREON MAY NOT COMPLY WITH STATE AND LOCAL SUBDIVISION ORDINANCES, AND NO LIABILITY IS ASSUMED FOR THE USE OF THE INFORMATION SHOWN HEREON.

Tax Area Codes

004–000 004–045
004–084 004–145
004–150 004–158

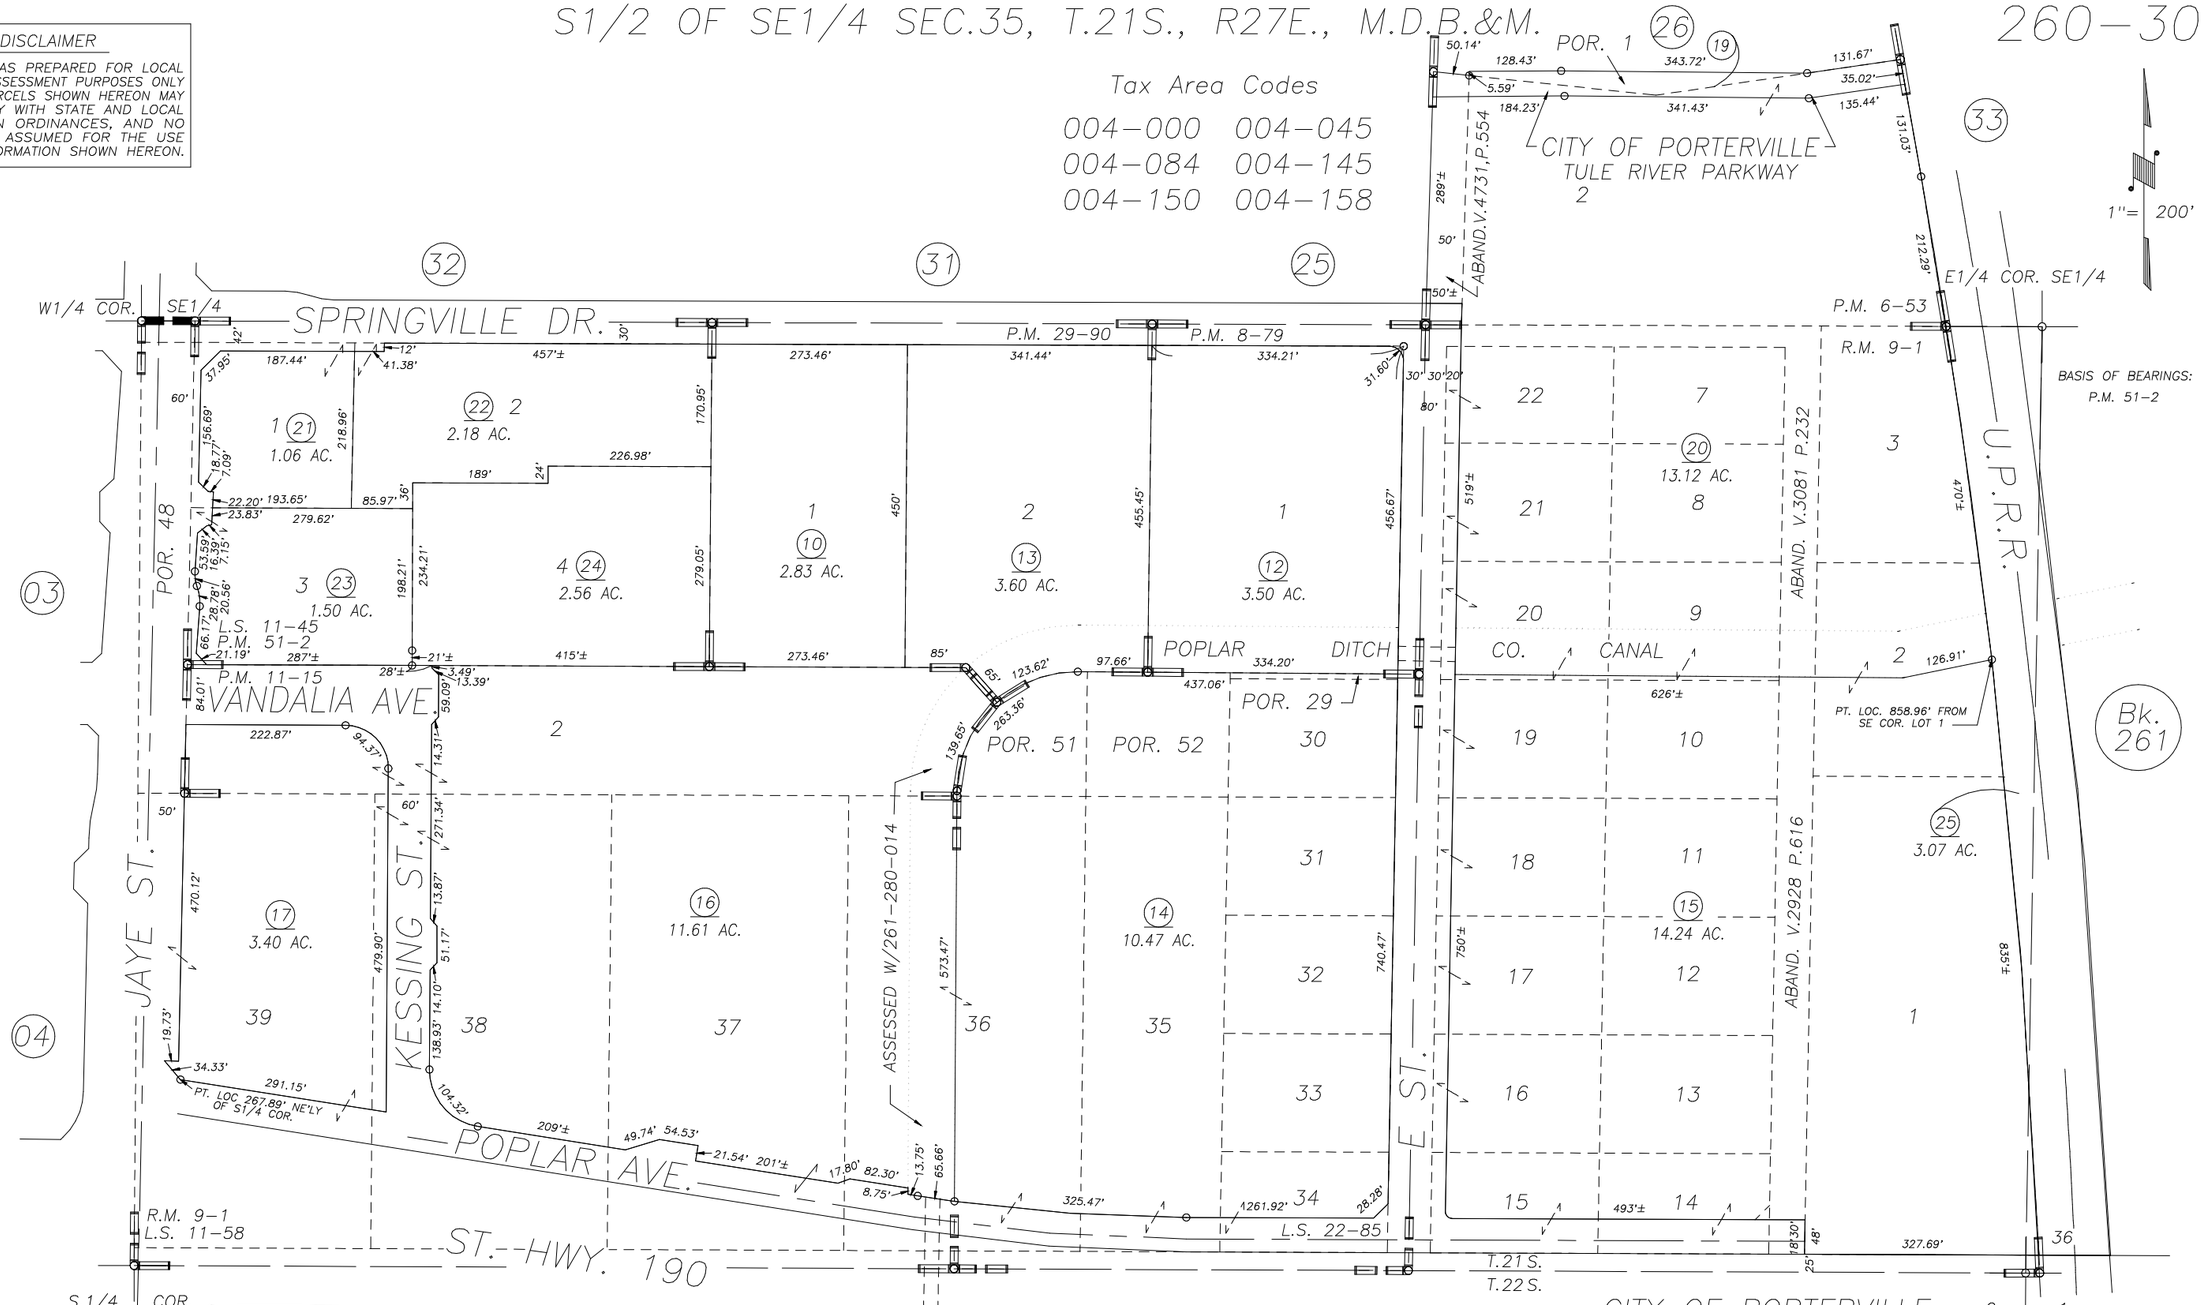

POR. PLEASANT GROVE TRACT, R.M. 9–1
RECORD OF SURVEY, L.S. 11–45
POR. RECORD OF SURVEY, L.S. 11–58
POR. PARCEL MAP NO. 553, P.M. 6–53
PARCEL MAP NO. 779, P.M. 8–79
PARCEL MAP NO. 1014, P.M. 11–15
PARCEL MAP NO. 2889, P.M. 29–90
RECORD OF SURVEY, L.S. 22–85
PARCEL MAP NO. 4996, P.M. 51–2

CITY OF PORTERVILLE
ASSESSOR'S MAPS BK. 260 , PG. 30
COUNTY OF TULARE, CALIFORNIA, U.S.A.

NOTE: Assessor's Parcel Numbers Shown in Circles (1)
Assessor's Block Numbers Shown in Elipses (123)

REVISION	DATE	TECH
2011–0021337	08/09/2011	JRS