E 1/2 OF NE 1/4 OF SE 1/4 SEC. 35, T.21S., R.27E., M.D.B.&M.

TAX CODE AREA 260-33

004-084
004-086

BK.261

DISCLAIMER

THIS MAP WAS PREPARED FOR LOCAL PROPERTY ASSESSMENT PURPOSES ONLY. THE PARCELS SHOWN HEREON MAY NOT COMPLY WITH STATE AND LOCAL SUBDIVISION ORDINANCES. NO LIABILITY IS ASSUMED FOR THE USE OF THE INFORMATION HEREON.

REVISED: 6/30/2014
REASON: 2013-0061310
CAD TECH: NFL

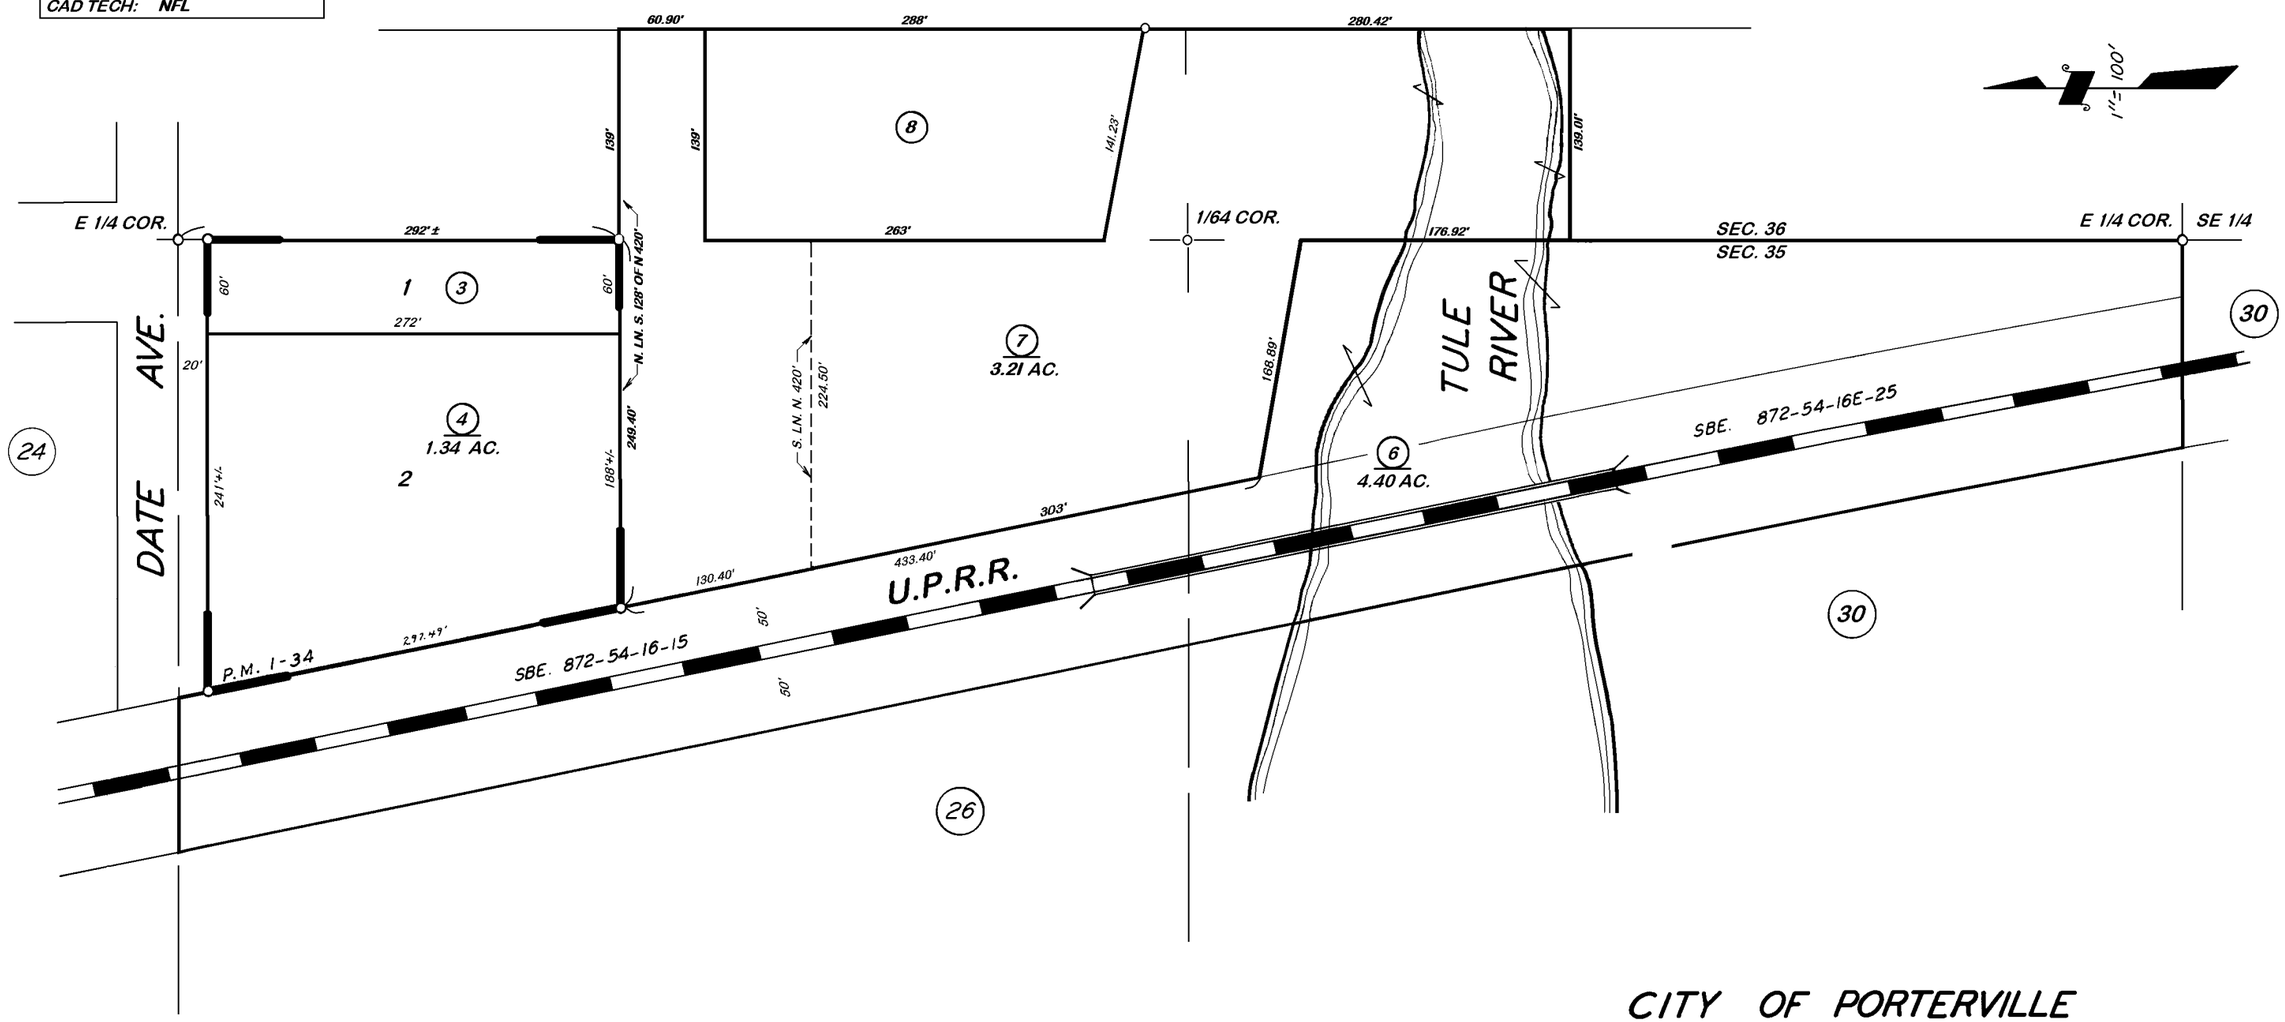

PARCEL MAP NO. 34, P.M. 1-34

CITY OF PORTERVILLE
ASSESSOR'S MAPS BK. 260, PG. 33
COUNTY OF TULARE, CALIF.

NOTE — ASSESSOR'S BLOCK NUMBERS SHOWN IN ELLIPSES
ASSESSOR'S PARCEL NUMBERS SHOWN IN CIRCLES