S1/2 OF SE1/4 OF SW1/4 SEC.36, T.21S., R.27E., M.D.B.&M.

Tax Area Codes 261-04
004-067
004-144
004-064
004-032

DISCLAIMER

THIS MAP WAS PREPARED FOR LOCAL PROPERTY ASSESSMENT PURPOSES ONLY AND THE PARCELS SHOWN HEREON MAY NOT COMPLY WITH STATE AND LOCAL SUBDIVISION ORDINANCES, AND NO LIABILITY IS ASSUMED FOR THE USE OF THE INFORMATION SHOWN HEREON.

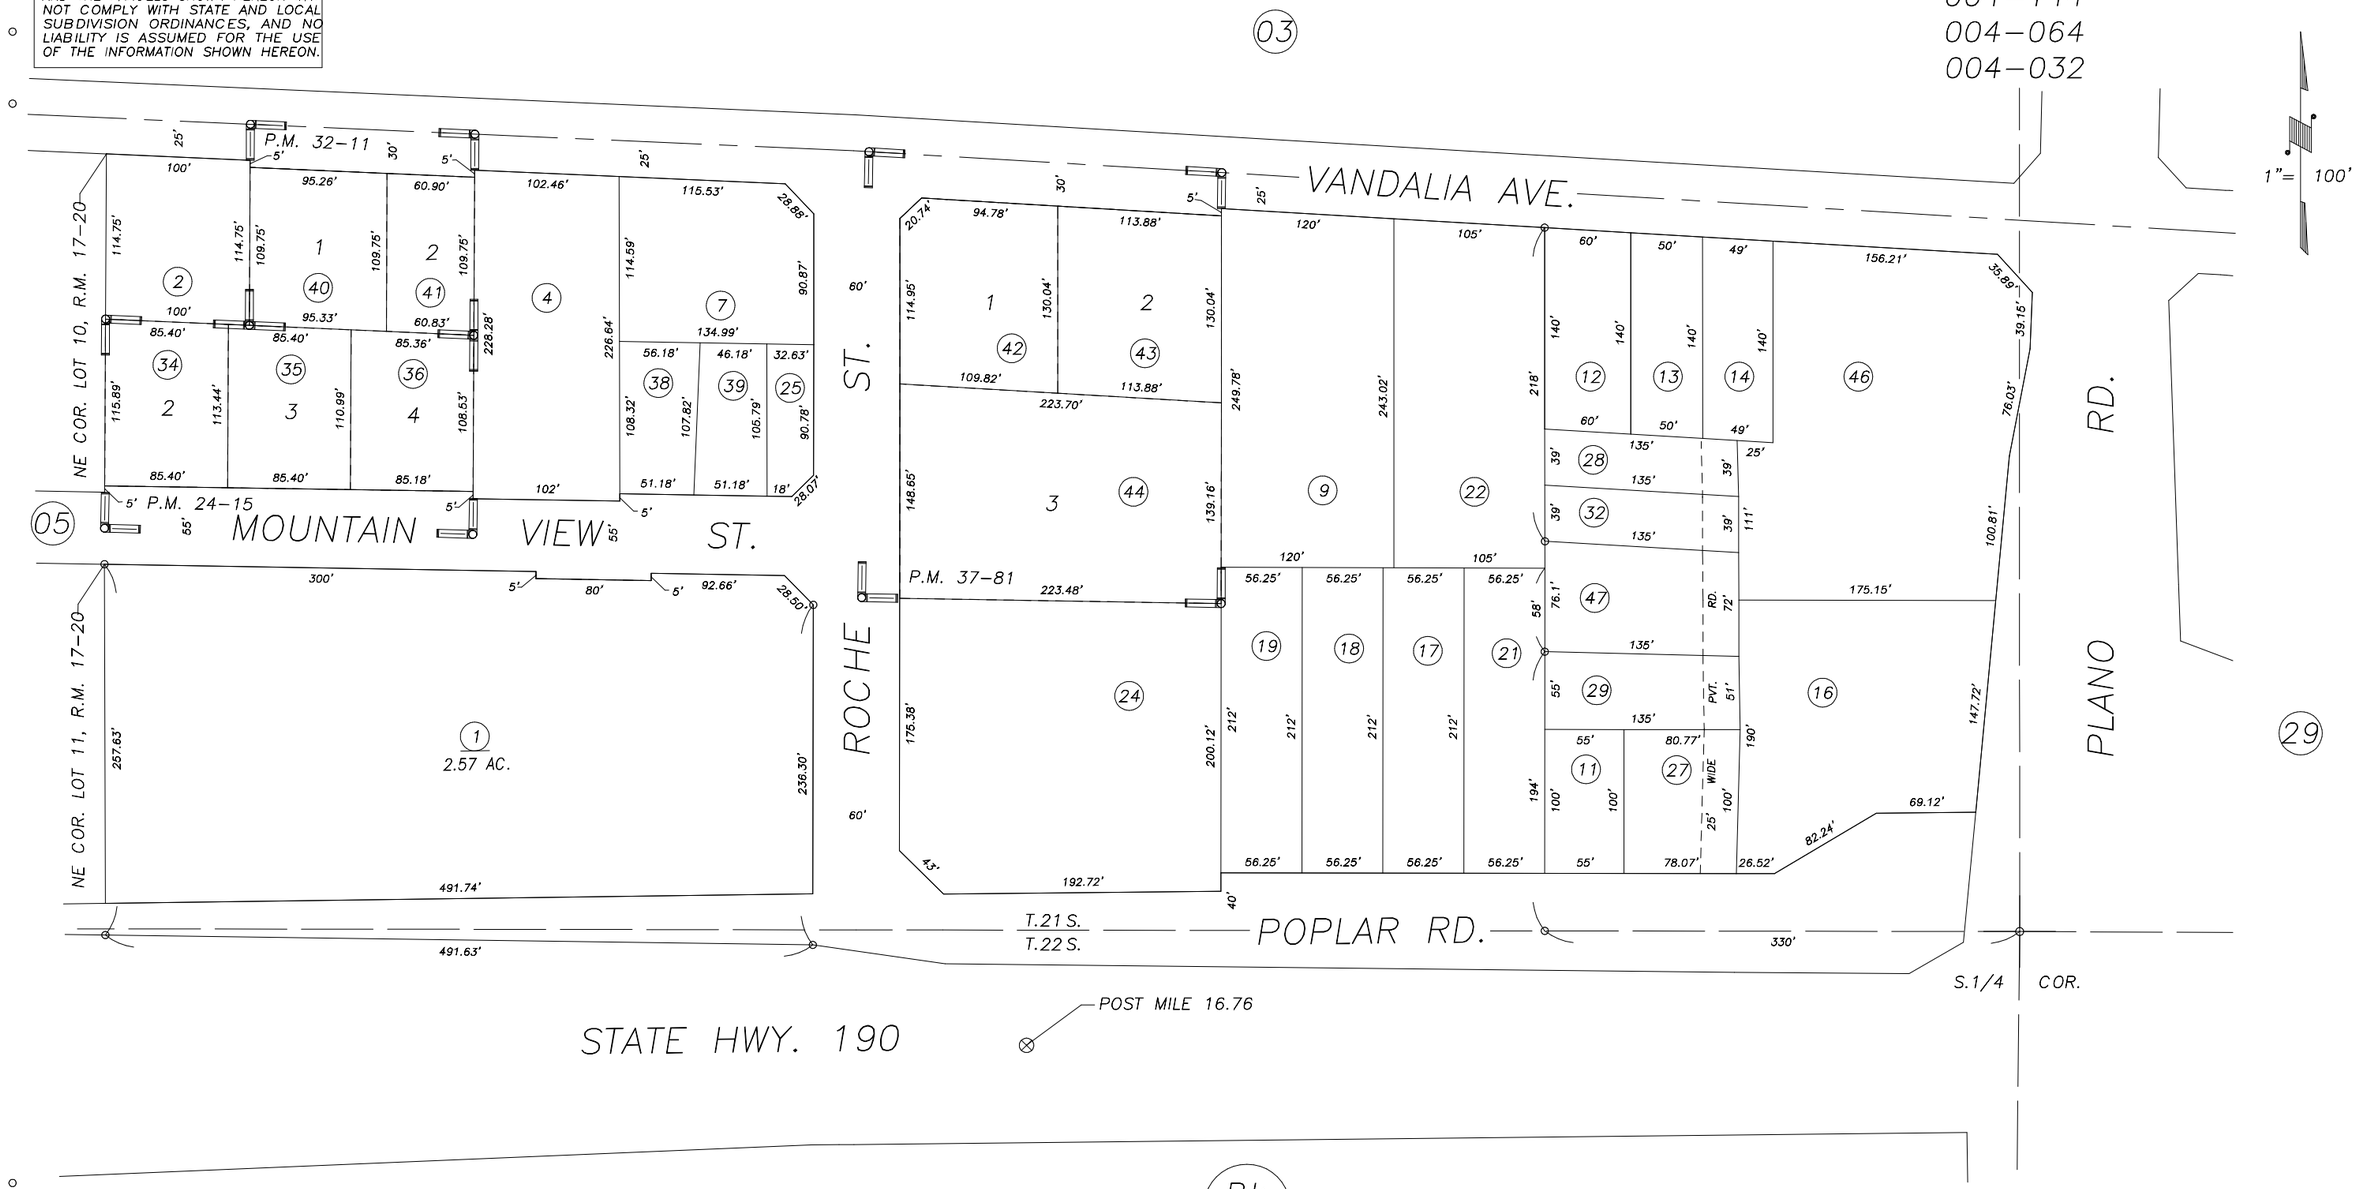

PARCEL MAP 2314, P.M. 24-15
PARCEL MAP 3110, P.M. 32-11
PARCEL MAP 3678, P.M. 37-81

Bk. 270

VICINITY OF PORTERVILLE
ASSESSOR'S MAPS BK.261 , PG.04
COUNTY OF TULARE, CALIFORNIA, U.S.A.

NOTE: Assessor's Parcel Numbers Shown in Circles (1)
Assessor's Block Numbers Shown in Elipses (123)

T.R.A.C. CHANGE	08/13/2007	JRS
REVISION	DATE	TECH