POR. SW 1/4 OF SW 1/4 SEC. 36, T.21S., R.27E., M.D.B.&M.

TAX CODE AREA **261-05**

126-002
4-084
4-127

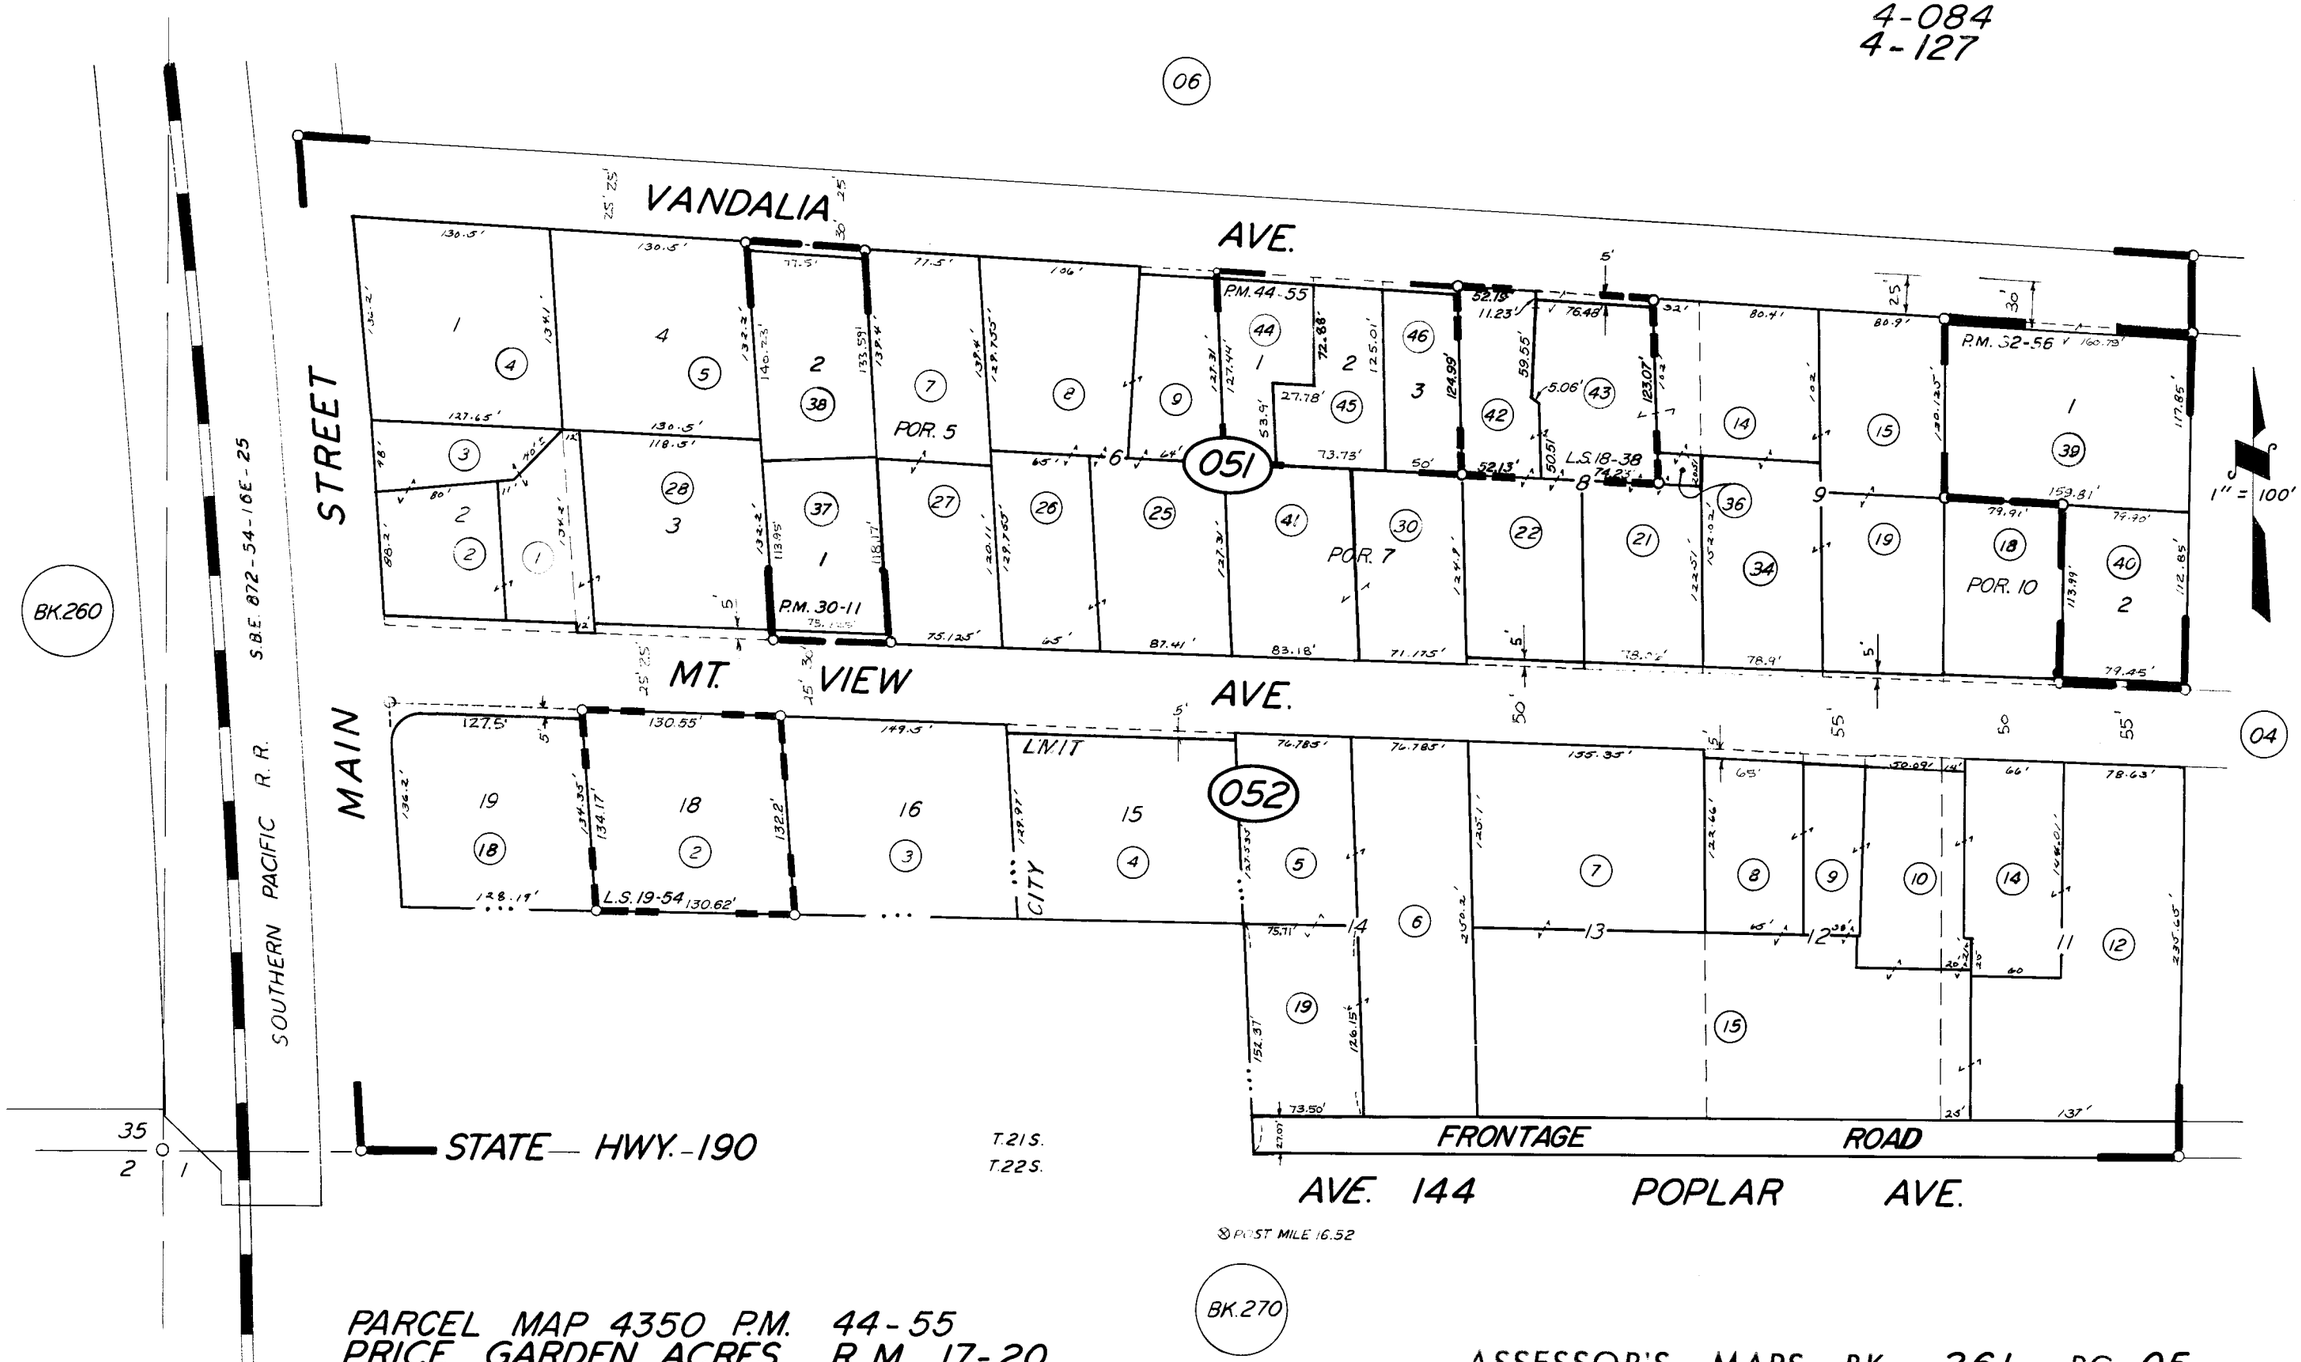

PARCEL MAP 4350 P.M. 44-55
PRICE GARDEN ACRES R.M. 17-20
PARCEL MAP 2910 P.M. 30-11
PARCEL MAP 3155 P.M. 32-56
RECORD OF SURVEY L.S. 18-38
RECORD OF SURVEY L.S. 19-54

NOTE — ASSESSOR'S BLOCK NUMBERS SHOWN IN ELLIPSES
ASSESSOR'S PARCEL NUMBERS SHOWN IN CIRCLES

ASSESSOR'S MAPS BK. 261, PG. 05.

COUNTY OF TULARE, CALIF.