DISCLAIMER

THIS MAP WAS PREPARED FOR LOCAL PROPERTY ASSESSMENT PURPOSES ONLY. THE PARCELS SHOWN HEREON MAY NOT COMPLY WITH STATE AND LOCAL SUBDIVISION ORDINANCES. NO LIABILITY IS ASSUMED FOR THE USE OF THE INFORMATION HEREON.

REVISED: 06/13/2006
REASON: 2004-0092786
CAD TECH: JRS

POR. W 1/2 OF NW 1/4 SEC. 36, T.21S., R.27E., M.D.B.&M.

TAX CODE AREA 261-10
4-000
4-084

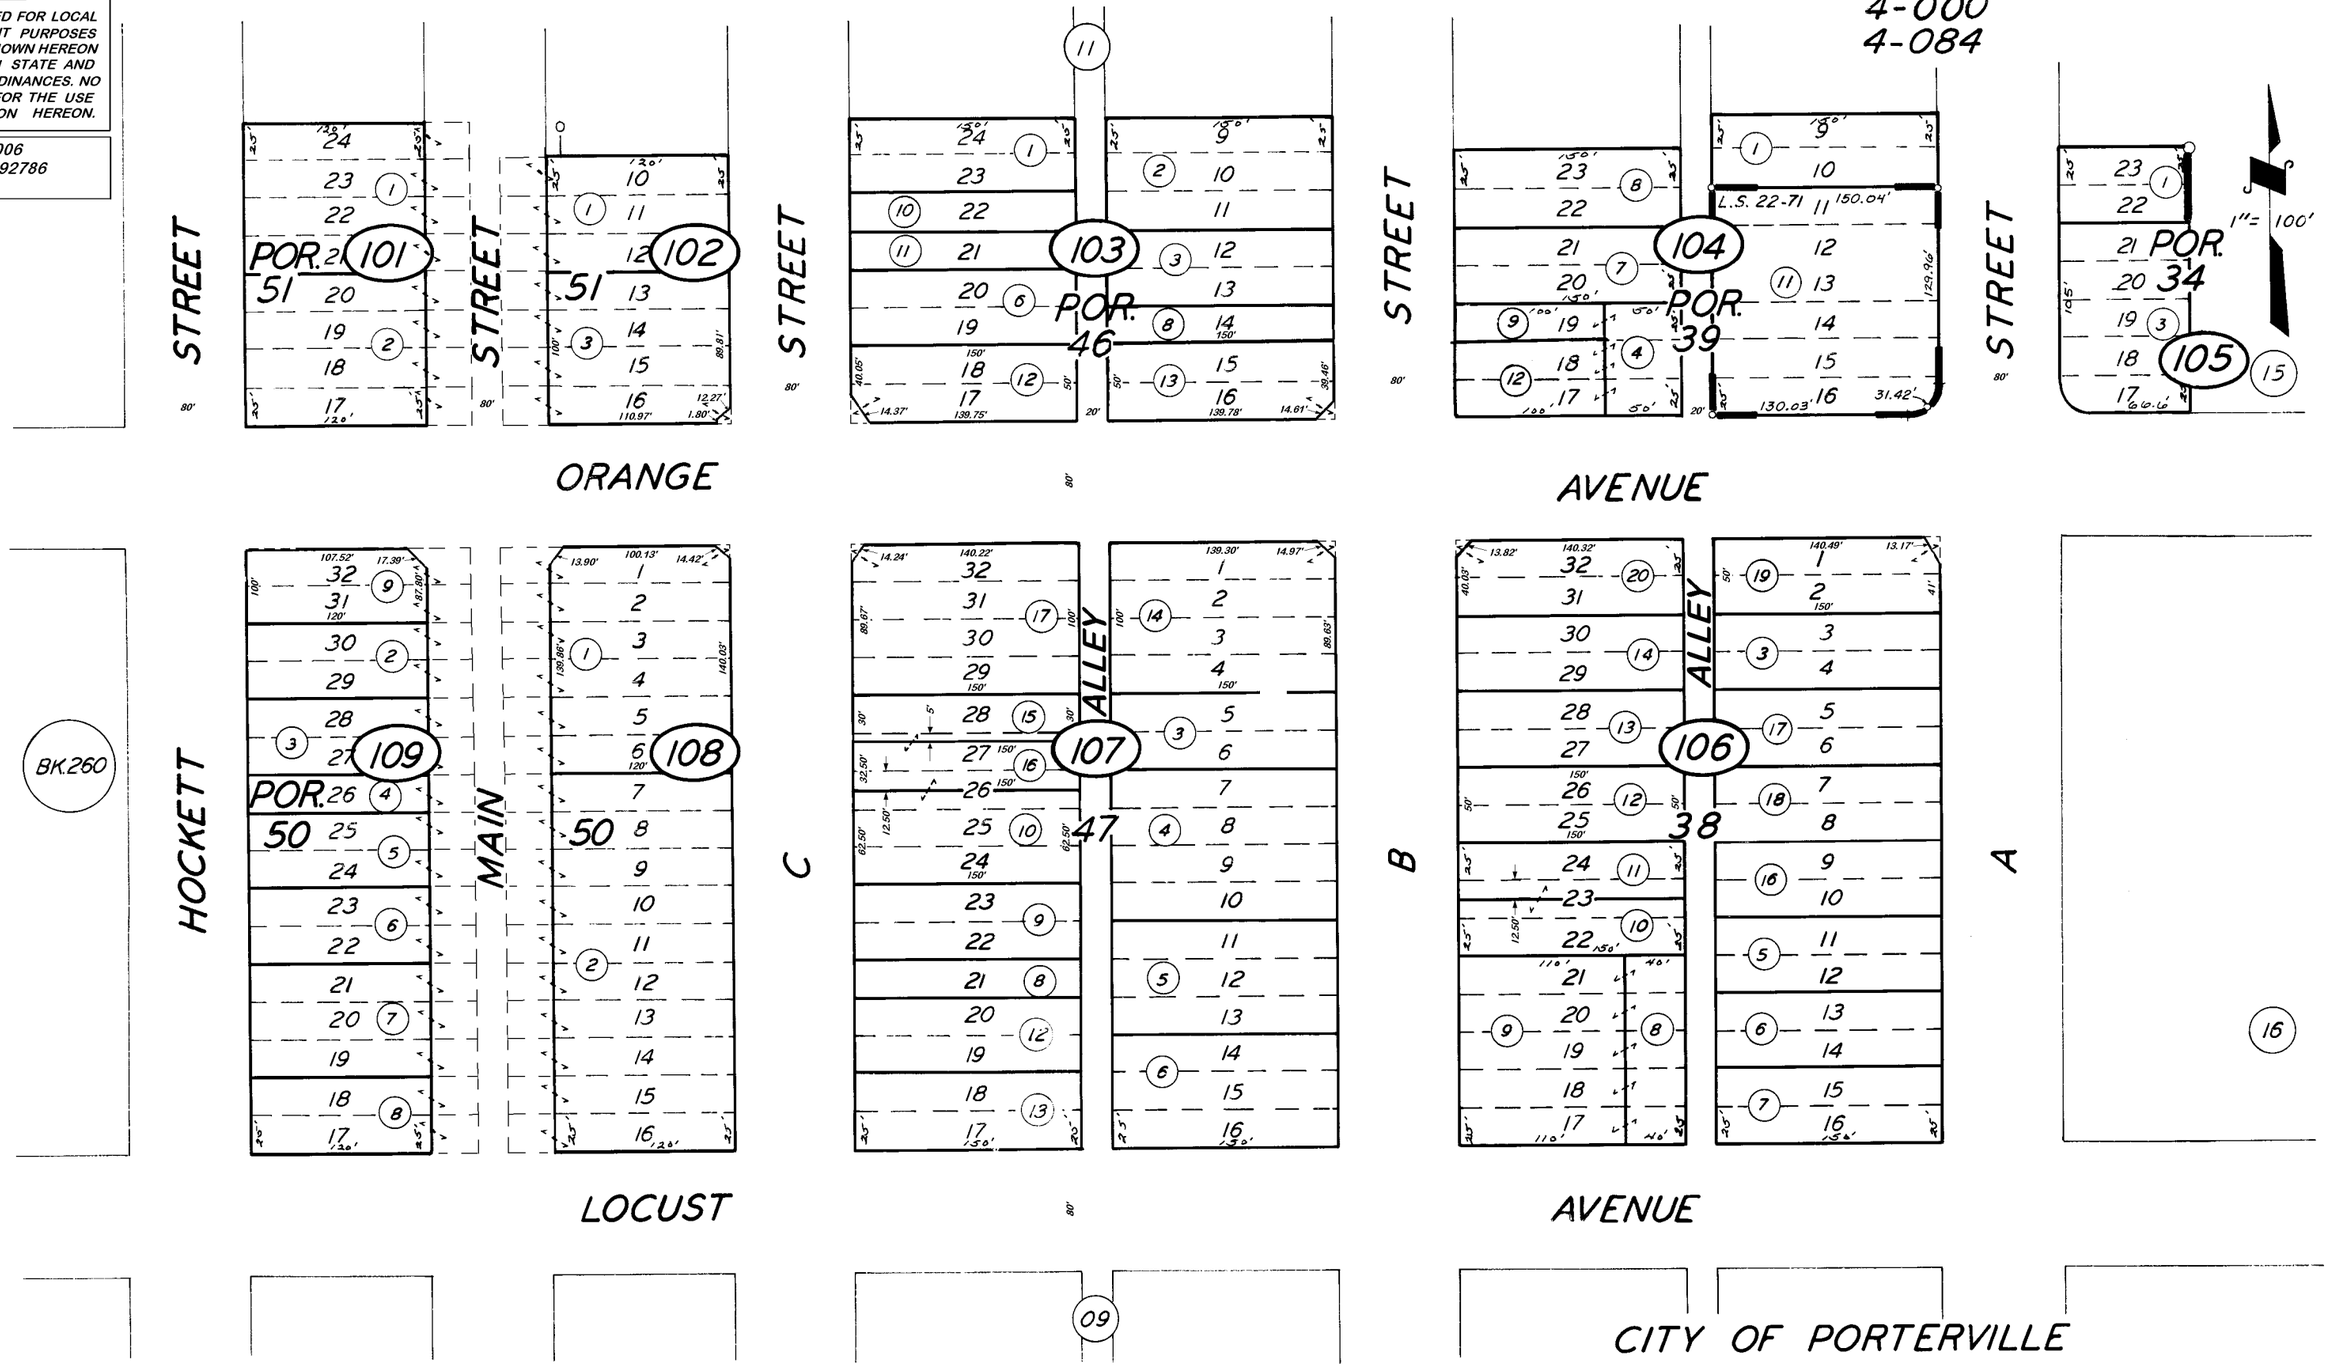

POR. TOWN OF PORTERVILLE R.M. 1 - 107, R.M. 3-18
RECORD OF SURVEY L.S. 22-71

CITY OF PORTERVILLE

ASSESSOR'S MAPS BK. 261, PG. 10.

COUNTY OF TULARE, CALIF.

NOTE — ASSESSOR'S BLOCK NUMBERS SHOWN IN ELLIPSES
ASSESSOR'S PARCEL NUMBERS SHOWN IN CIRCLES