DISCLAIMER

THIS MAP WAS PREPARED FOR LOCAL PROPERTY ASSESSMENT PURPOSES ONLY AND THE PARCELS SHOWN HEREON MAY NOT COMPLY WITH STATE AND LOCAL SUBDIVISION ORDINANCES, AND NO LIABILITY IS ASSUMED FOR THE USE OF THE INFORMATION SHOWN HEREON.

POR. NW1/4 OF NW1/4 SEC.36, T.21S., R.27E., M.D.B.&M.

Tax Area Codes 261-12
004-000
004-084

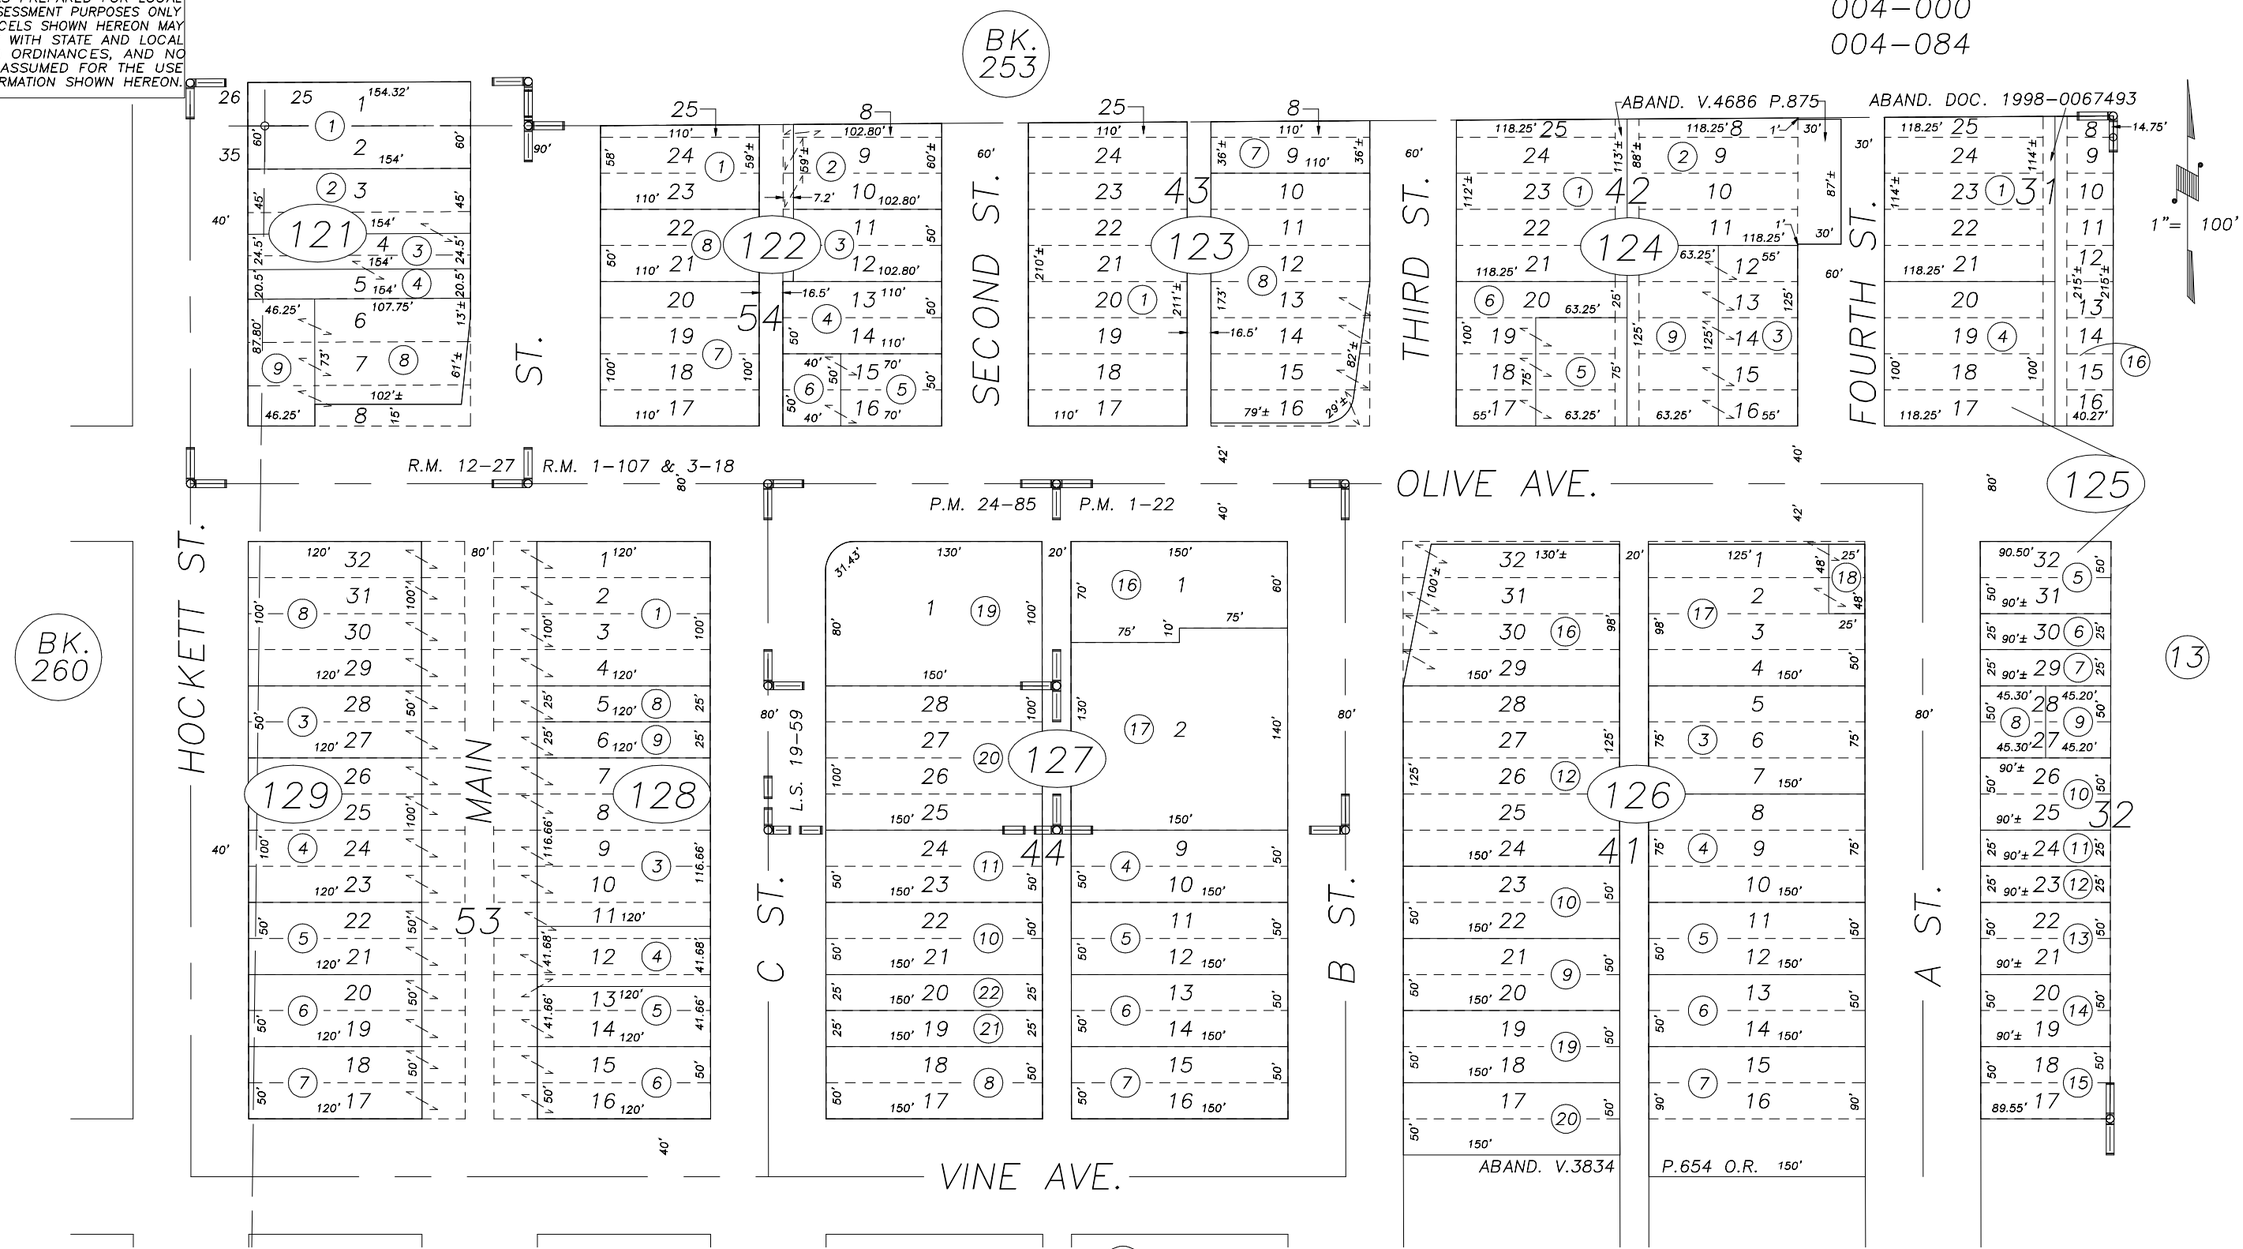

POR. MAP OF PORTERVILLE, R.M. 1-107 & 3-18
KONDAS FIRST SUB., R.M. 12-27
PARCEL MAP 22, P.M. 1-22
PARCEL MAP 2384, P.M. 24-85
RECORD OF SURVEY, L.S. 19-59
POR. RECORD OF SURVEY, L.S. 21-68 (SEC.36, ET.AL.)

CITY OF PORTERVILLE
ASSESSOR'S MAPS BK.261 , PG.12
COUNTY OF TULARE, CALIFORNIA, U.S.A.

NOTE: Assessor's Parcel Numbers Shown in Circles (1)
Assessor's Block Numbers Shown in Elipses (123)

REVISION	DATE	TECH
2004I0112304	11/23/2004	RBP