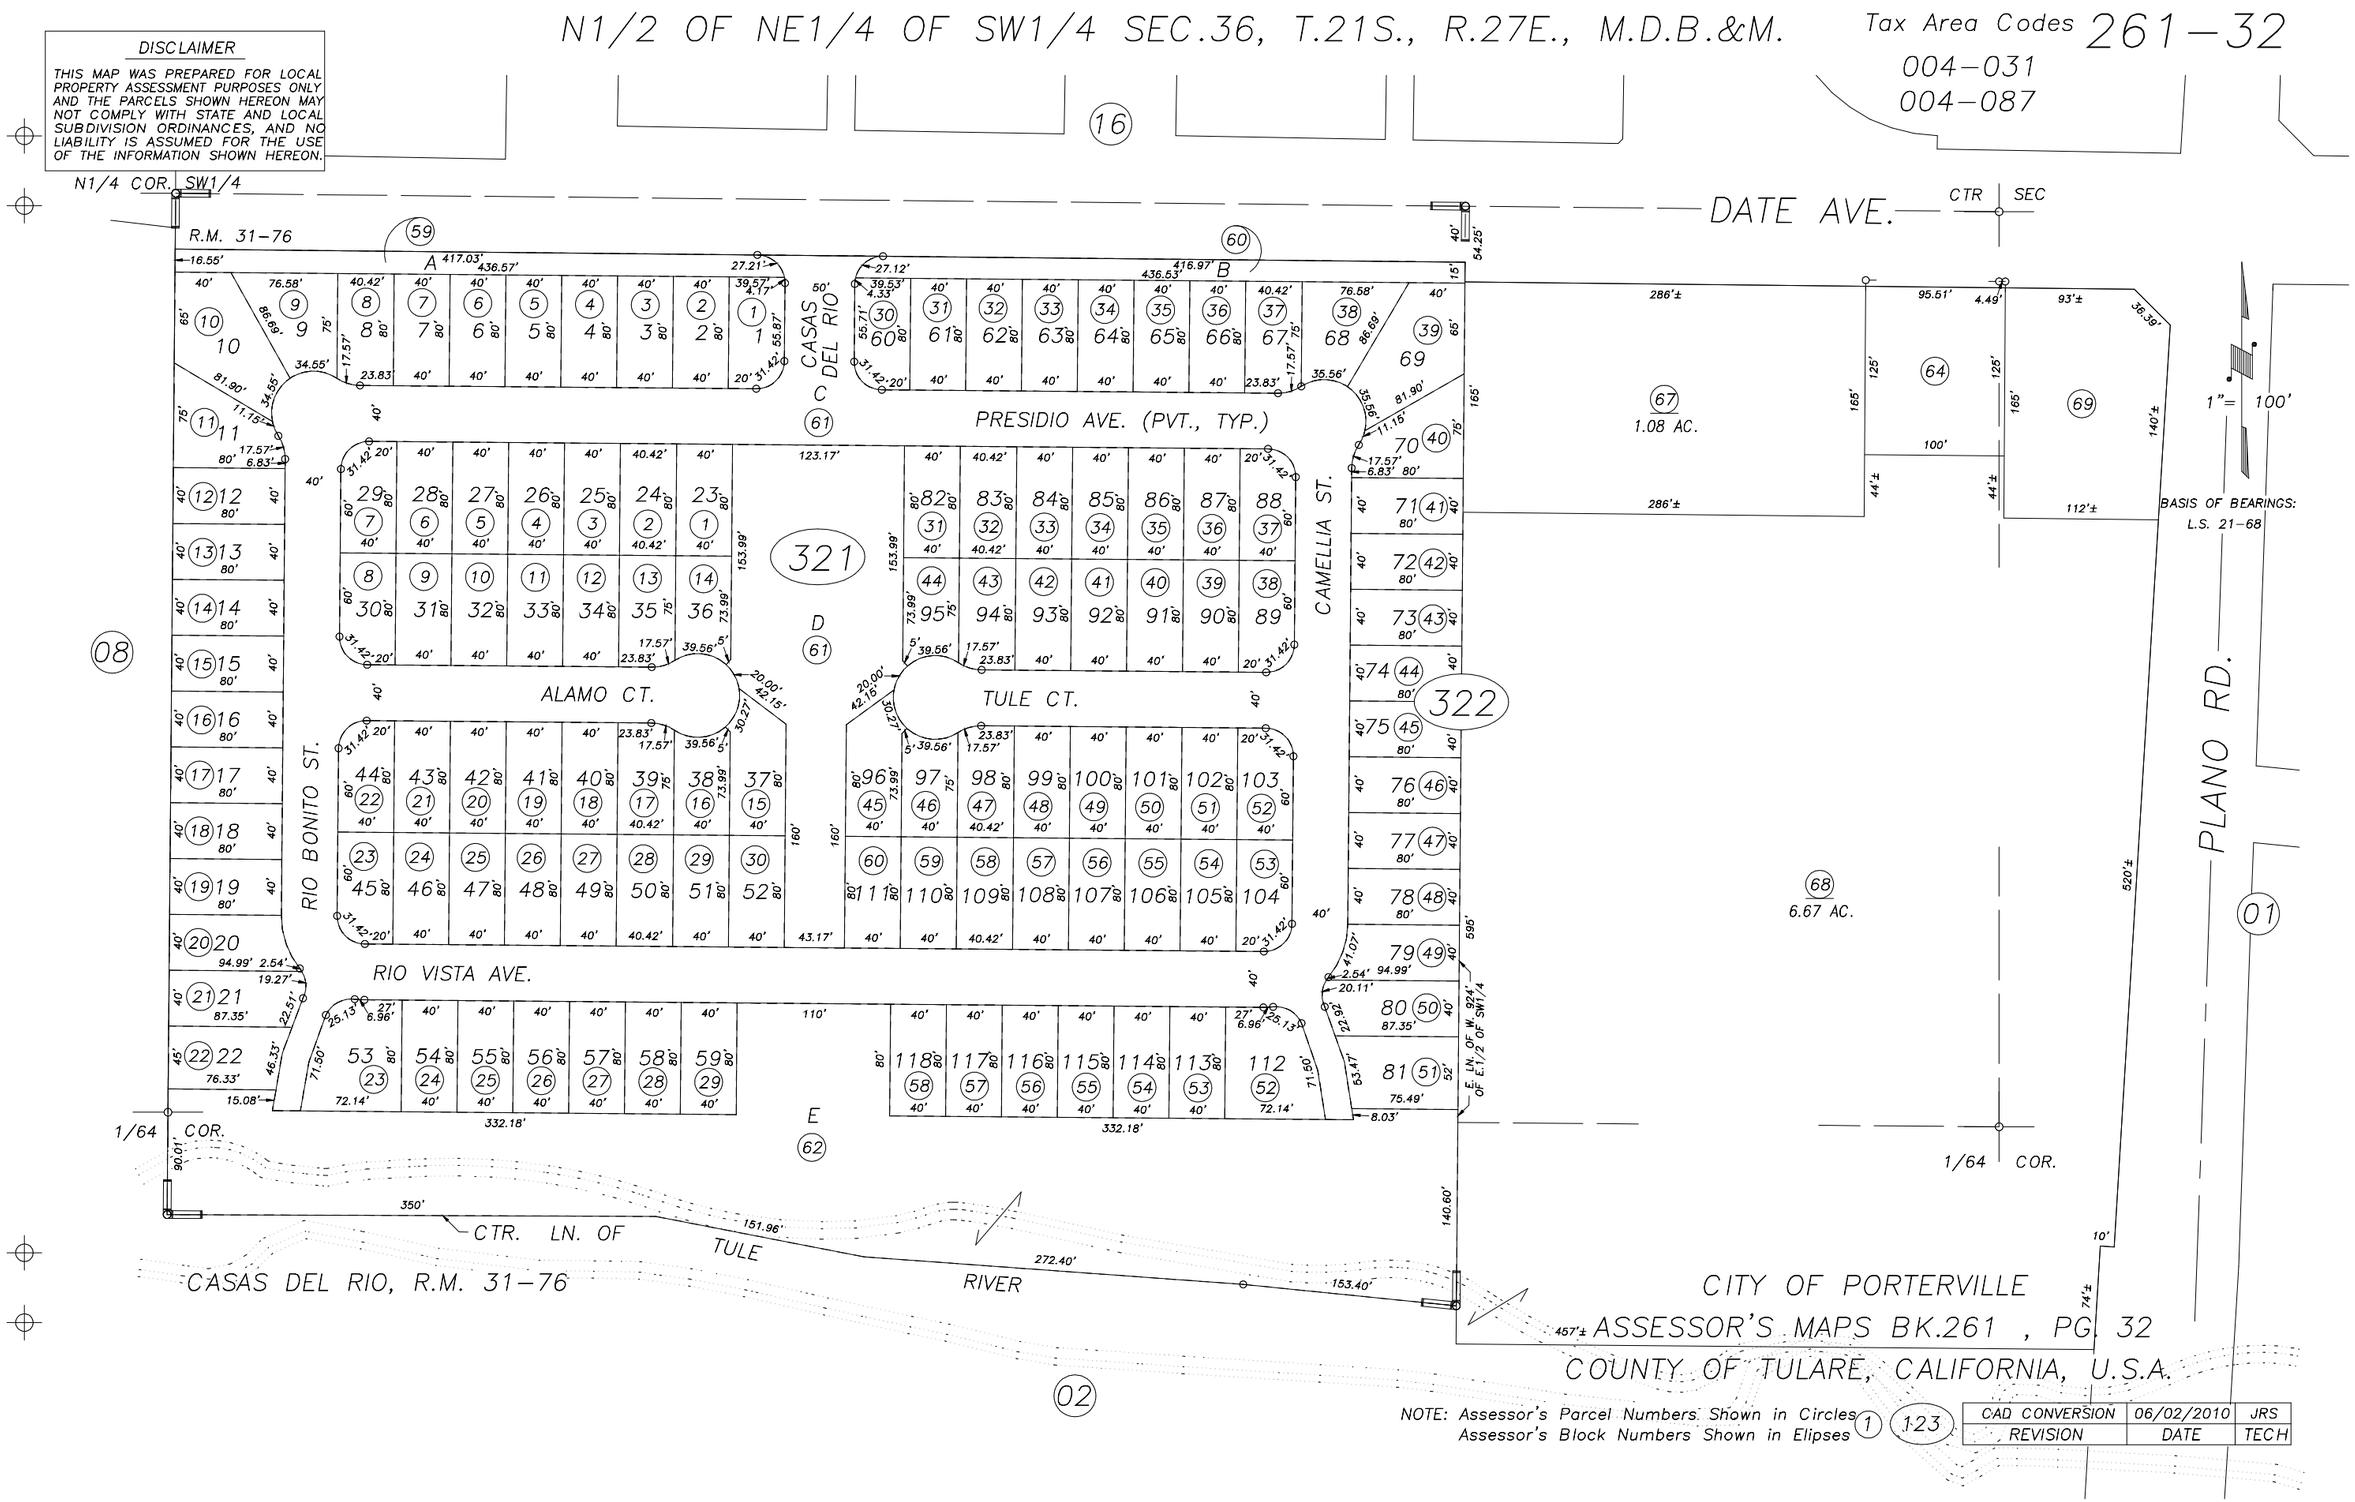
N1/2 OF NE1/4 OF SW1/4 SEC.36, T.21S., R.27E., M.D.B.&M.
Tax Area Codes 261-32
004-031
004-087
DISCLAIMER
THIS MAP WAS PREPARED FOR LOCAL PROPERTY ASSESSMENT PURPOSES ONLY AND THE PARCELS SHOWN HEREON MAY NOT COMPLY WITH STATE AND LOCAL SUBDIVISION ORDINANCES, AND NO LIABILITY IS ASSUMED FOR THE USE OF THE INFORMATION SHOWN HEREON.
N1/4 COR. SW1/4
DATE AVE.
CTR
SEC
R.M. 31-76
CASAS DEL RIO
PRESIDIO AVE. (PVT., TYP.)
CAMELLIA ST.
ALAMO CT.
TULE CT.
RIO BONITO ST.
RIO VISTA AVE.
321
322
1.08 AC.
6.67 AC.
1"= 100'
BASIS OF BEARINGS: L.S. 21-68
PLANO RD.
1/64 COR.
CTR. LN. OF TULE RIVER
CASAS DEL RIO, R.M. 31-76
CITY OF PORTERVILLE
ASSESSOR'S MAPS BK.261 , PG. 32
COUNTY OF TULARE, CALIFORNIA, U.S.A.
NOTE: Assessor's Parcel Numbers Shown in Circles
Assessor's Block Numbers Shown in Elipses
CAD CONVERSION 06/02/2010 JRS
REVISION DATE TECH