**DISCLAIMER**

*THIS MAP WAS PREPARED FOR LOCAL PROPERTY ASSESSMENT PURPOSES ONLY. THE PARCELS SHOWN HEREON MAY NOT COMPLY WITH STATE AND LOCAL SUBDIVISION ORDINANCES. NO LIABILITY IS ASSUMED FOR THE USE OF THE INFORMATION HEREON.*

REVISED: 04/15/2014
REASON: UPDATE APNs 22 & 23
CAD TECH: KMS

# POR. N 1/2 OF S 1/2 SEC. 31, T.21S., R.28E., M.D.B.& M.

TAX CODE AREA **262-17**
126-002

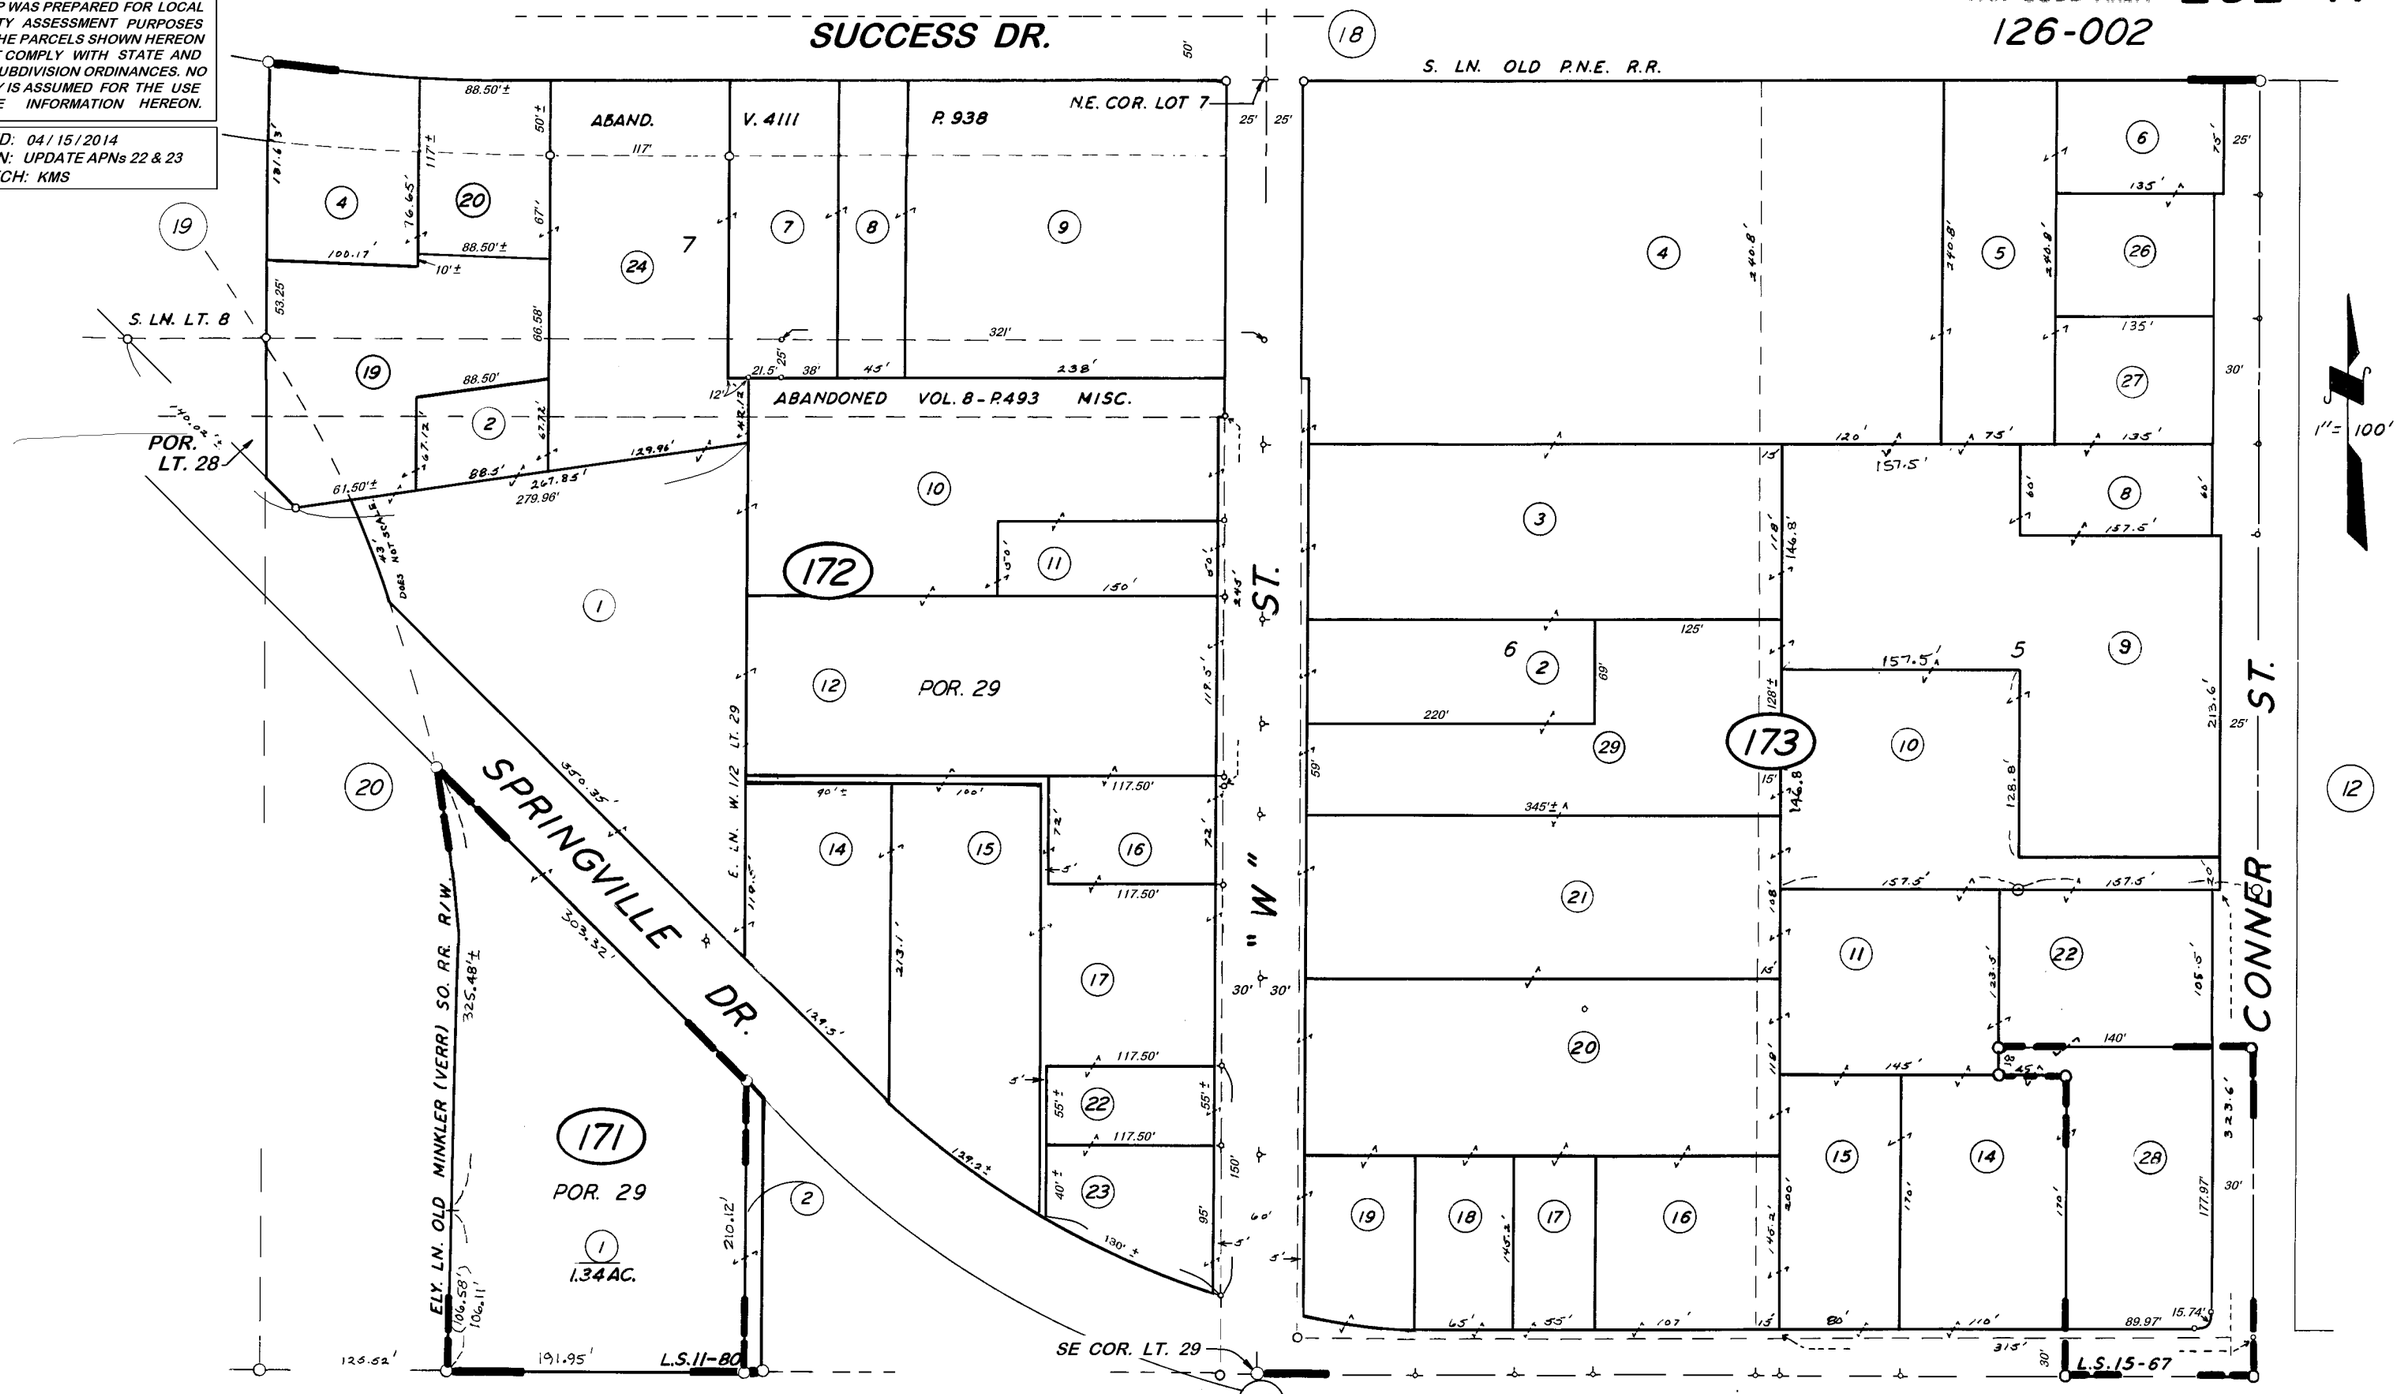


POR. DOYLE COL., R.M. 11-9
RECORD OF SURVEY, L.S. 11-80
RECORD OF SURVEY, L.S. 15-67

ASSESSOR'S—MAPS—BK. 262, PG.—17.—
COUNTY OF TULARE, CALIF.

NOTE — ASSESSOR'S BLOCK NUMBERS SHOWN IN ELLIPSES
ASSESSOR'S PARCEL NUMBERS SHOWN IN CIRCLES