S1/2 OF NW1/4 OF SW1/4 SEC.31, T.21S., R.28E., M.D.B.&M.

Tax Area Codes 262-26
126-002

DISCLAIMER

THIS MAP WAS PREPARED FOR LOCAL PROPERTY ASSESSMENT PURPOSES ONLY AND THE PARCELS SHOWN HEREON MAY NOT COMPLY WITH STATE AND LOCAL SUBDIVISION ORDINANCES, AND NO LIABILITY IS ASSUMED FOR THE USE OF THE INFORMATION SHOWN HEREON.

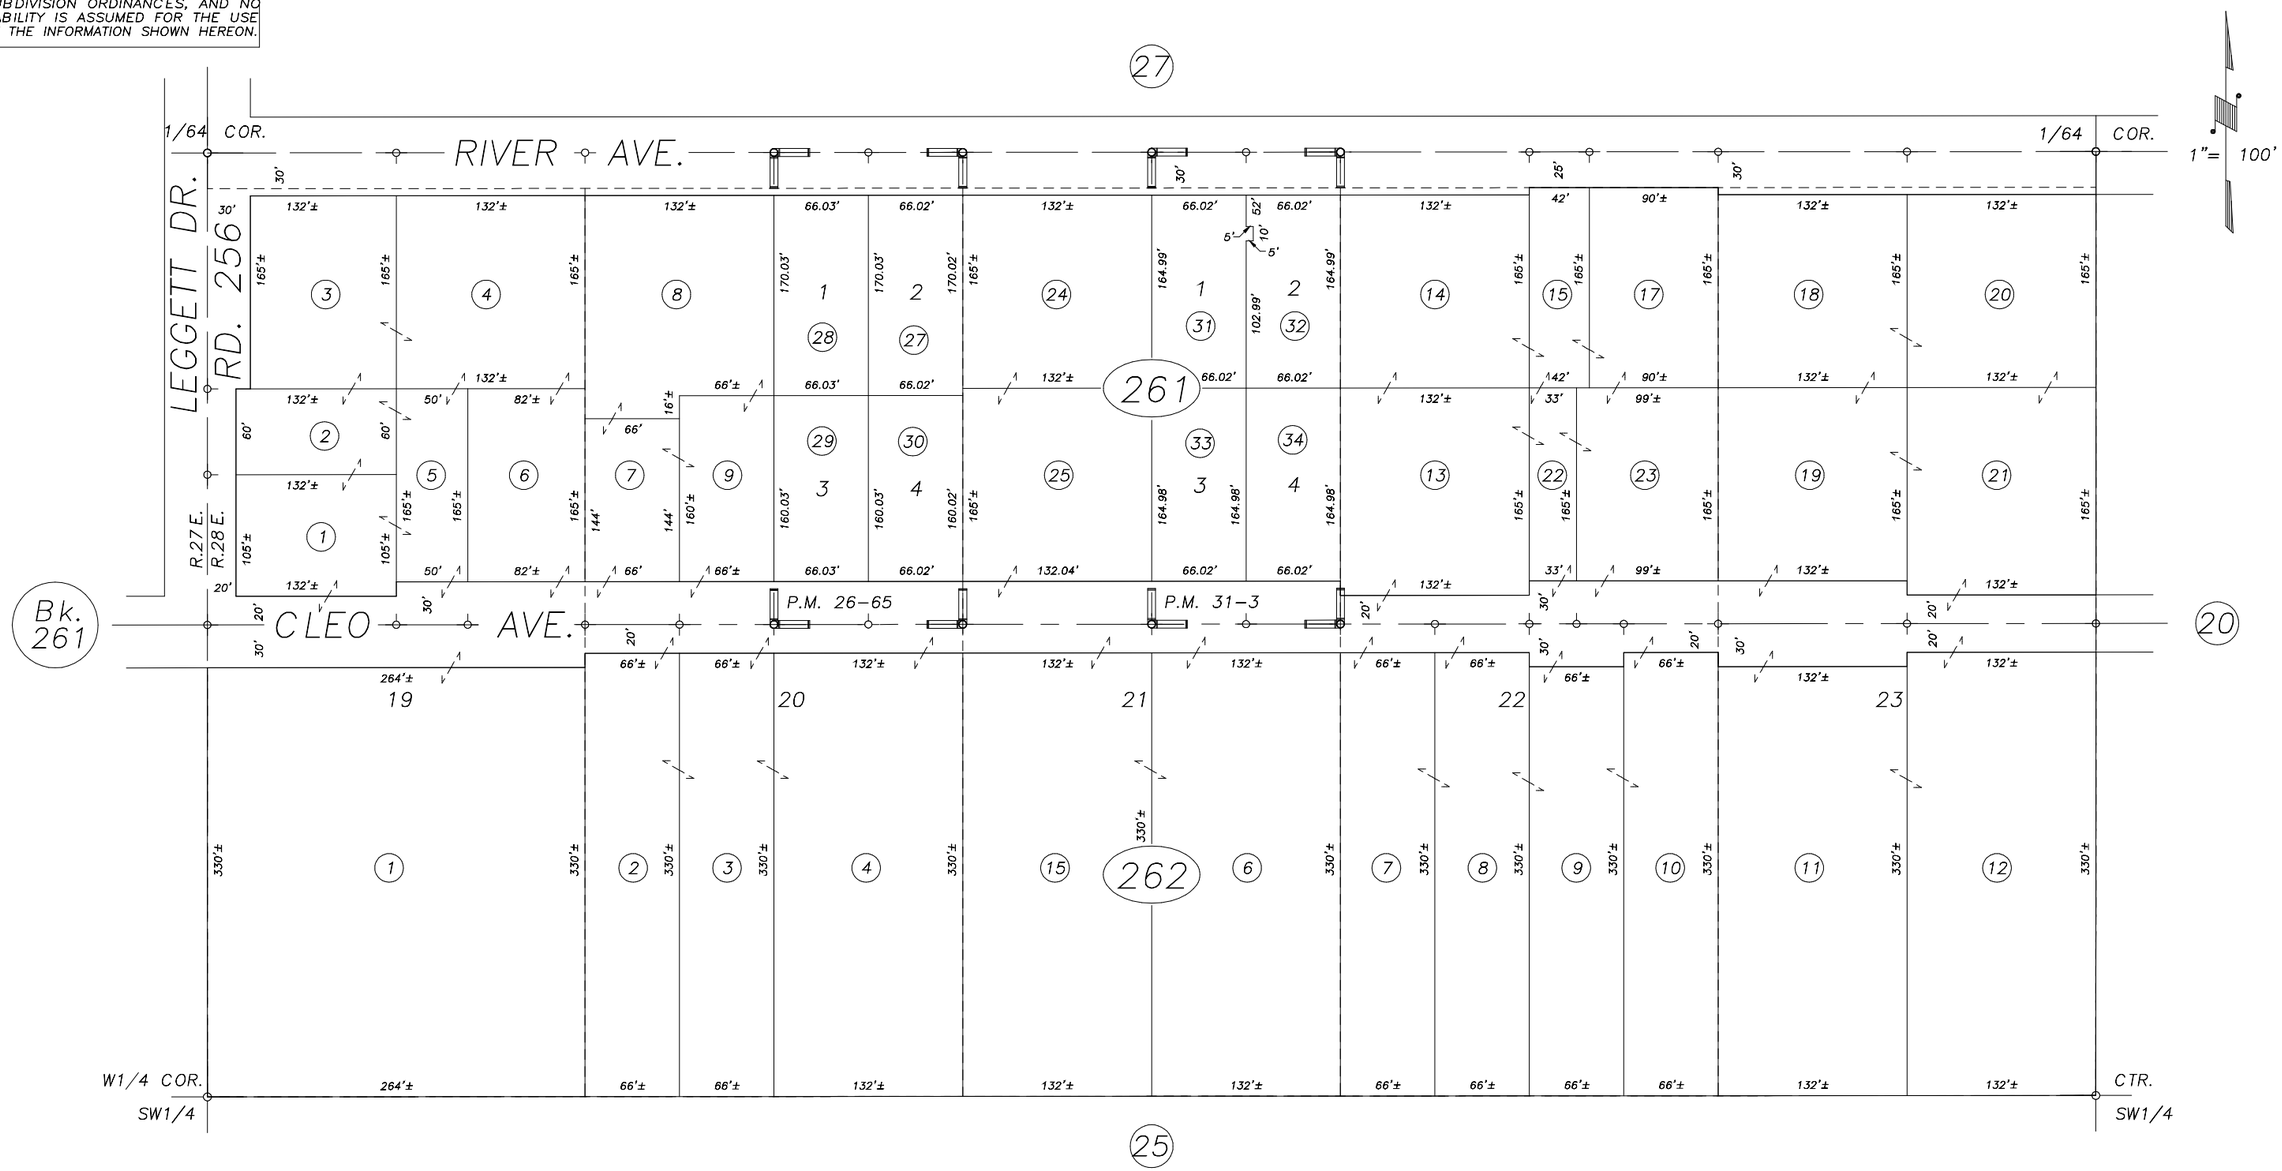

POR. DOYLE COLONY, R.M. 11-9
PARCEL MAP NO. 2564, P.M. 26-65
PARCEL MAP NO. 3002, P.M. 31-3

VICINITY OF PORTERVILLE
ASSESSOR'S MAPS BK.262 , PG.26
COUNTY OF TULARE, CALIFORNIA, U.S.A.

NOTE: Assessor's Parcel Numbers Shown in Circles (1)
Assessor's Block Numbers Shown in Elipses (123)

REVISION	DATE	TECH
2012-0042024	05/02/2013	RLW