W 1/2 OF NW 1/4 OF SE 1/4 SEC. 32, T.21S., R.28E., M.D.B.&M.

TAX CODE AREA **263-17**

55-001

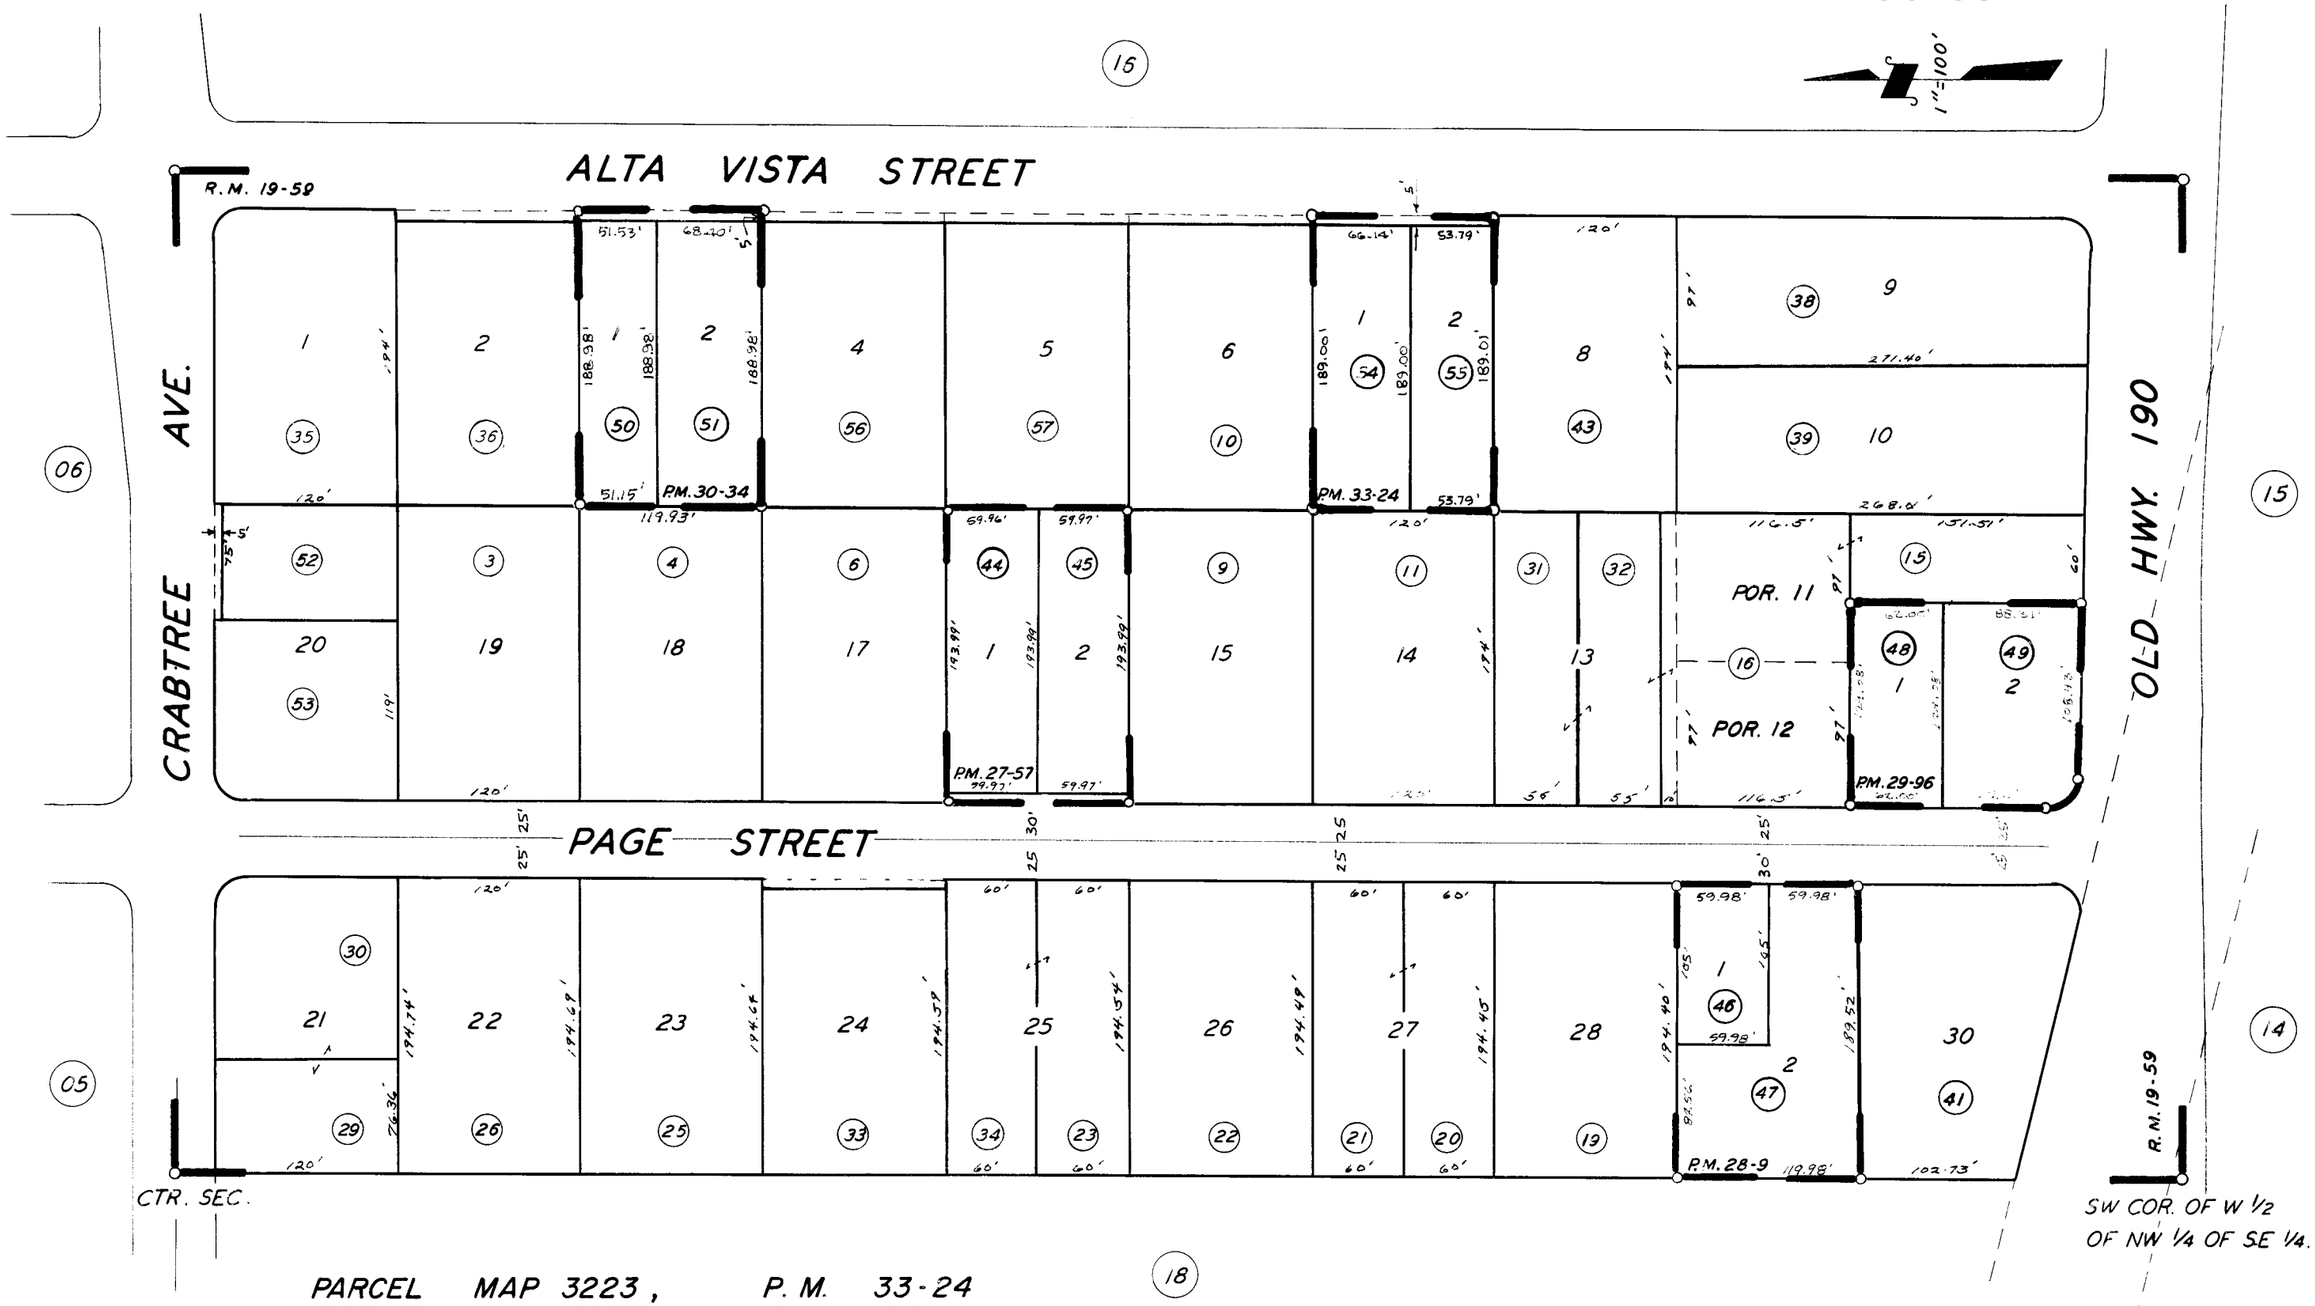

PARCEL MAP 3223, P.M. 33-24
PARCEL MAP 2933, P.M. 30-34
TRACT NO. 25, R.M. 19-59
PARCEL MAP 2656, P.M. 27-57
PARCEL MAP 2708, P.M. 28-9
PARCEL MAP 2895, P.M. 29-96

ASSESSOR'S MAPS BK. **263**, PG. **17**.

COUNTY OF TULARE, CALIF.

NOTE: ASSESSOR'S BLOCK NUMBERS SHOWN IN ELLIPSES
ASSESSOR'S PARCEL NUMBERS SHOWN IN CIRCLES

4-11-63 LN