DISCLAIMER

THIS MAP WAS PREPARED FOR LOCAL PROPERTY ASSESSMENT PURPOSES ONLY AND THE PARCELS SHOWN HEREON MAY NOT COMPLY WITH STATE AND LOCAL SUBDIVISION ORDINANCES, AND NO LIABILITY IS ASSUMED FOR THE USE OF THE INFORMATION SHOWN HEREON.

S1/2 SEC.3, T.22S., R.27E., M.D.B.&M.

Tax Area Codes 268-11
004-001
004-097
126-001

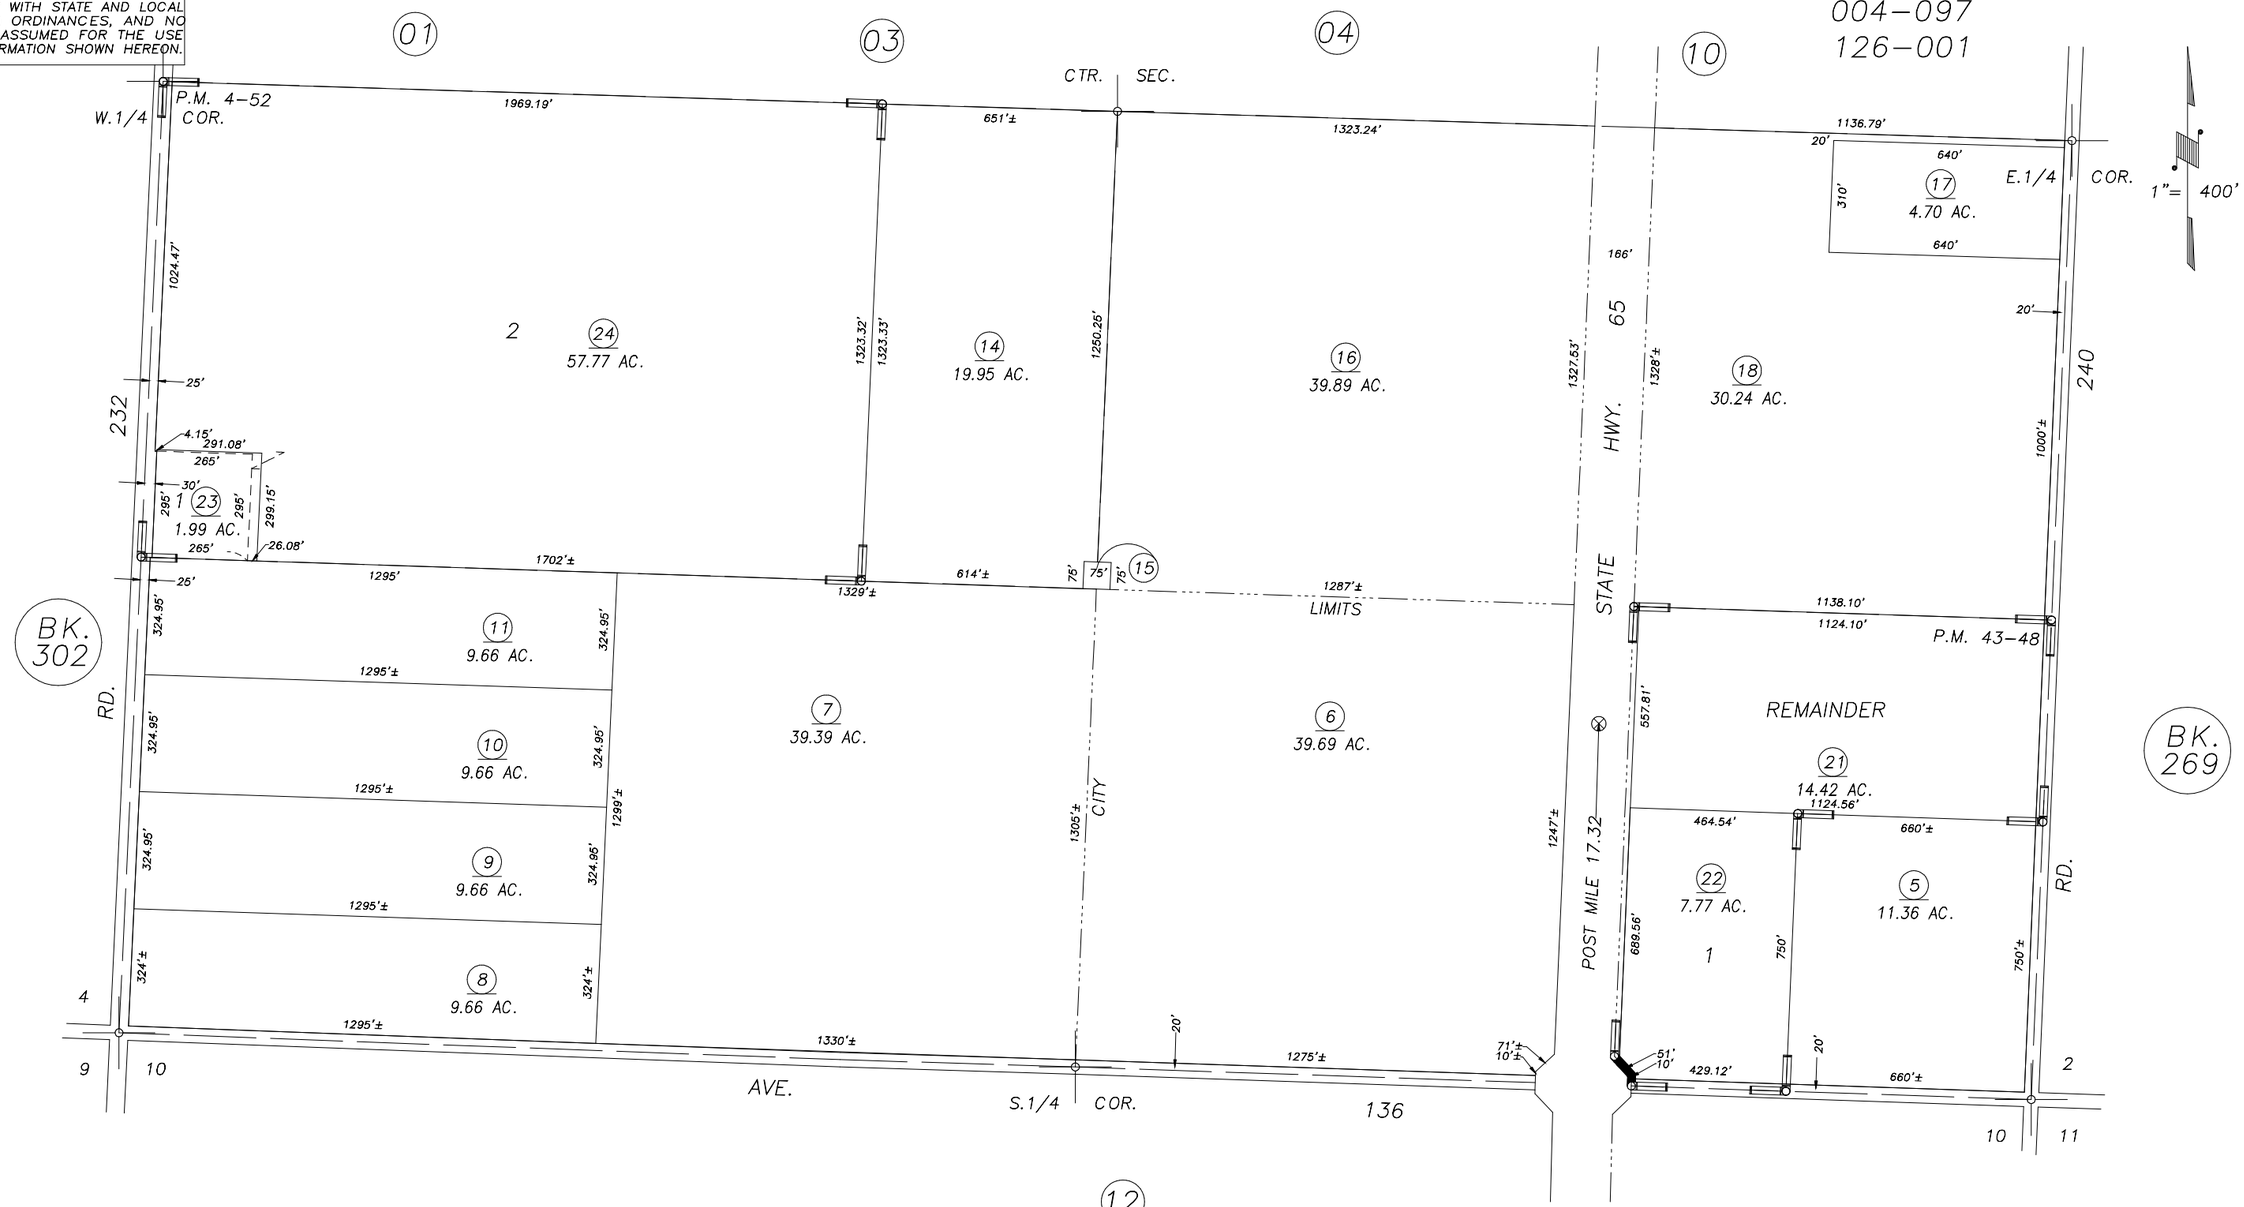

PARCEL MAP 352, P.M. 4-52
PARCEL MAP 4244, P.M. 43-48

CITY OF PORTERVILLE
ASSESSOR'S MAPS BK.268 , PG.11
COUNTY OF TULARE, STATE OF CALIFORNIA, U.S.A.

NOTE: Assessor's Parcel Numbers Shown in Circles (1)
Assessor's Block Numbers Shown in Elipses (123)

2001-0045345	02/18/2003	RJL
REVISION	DATE	TECH